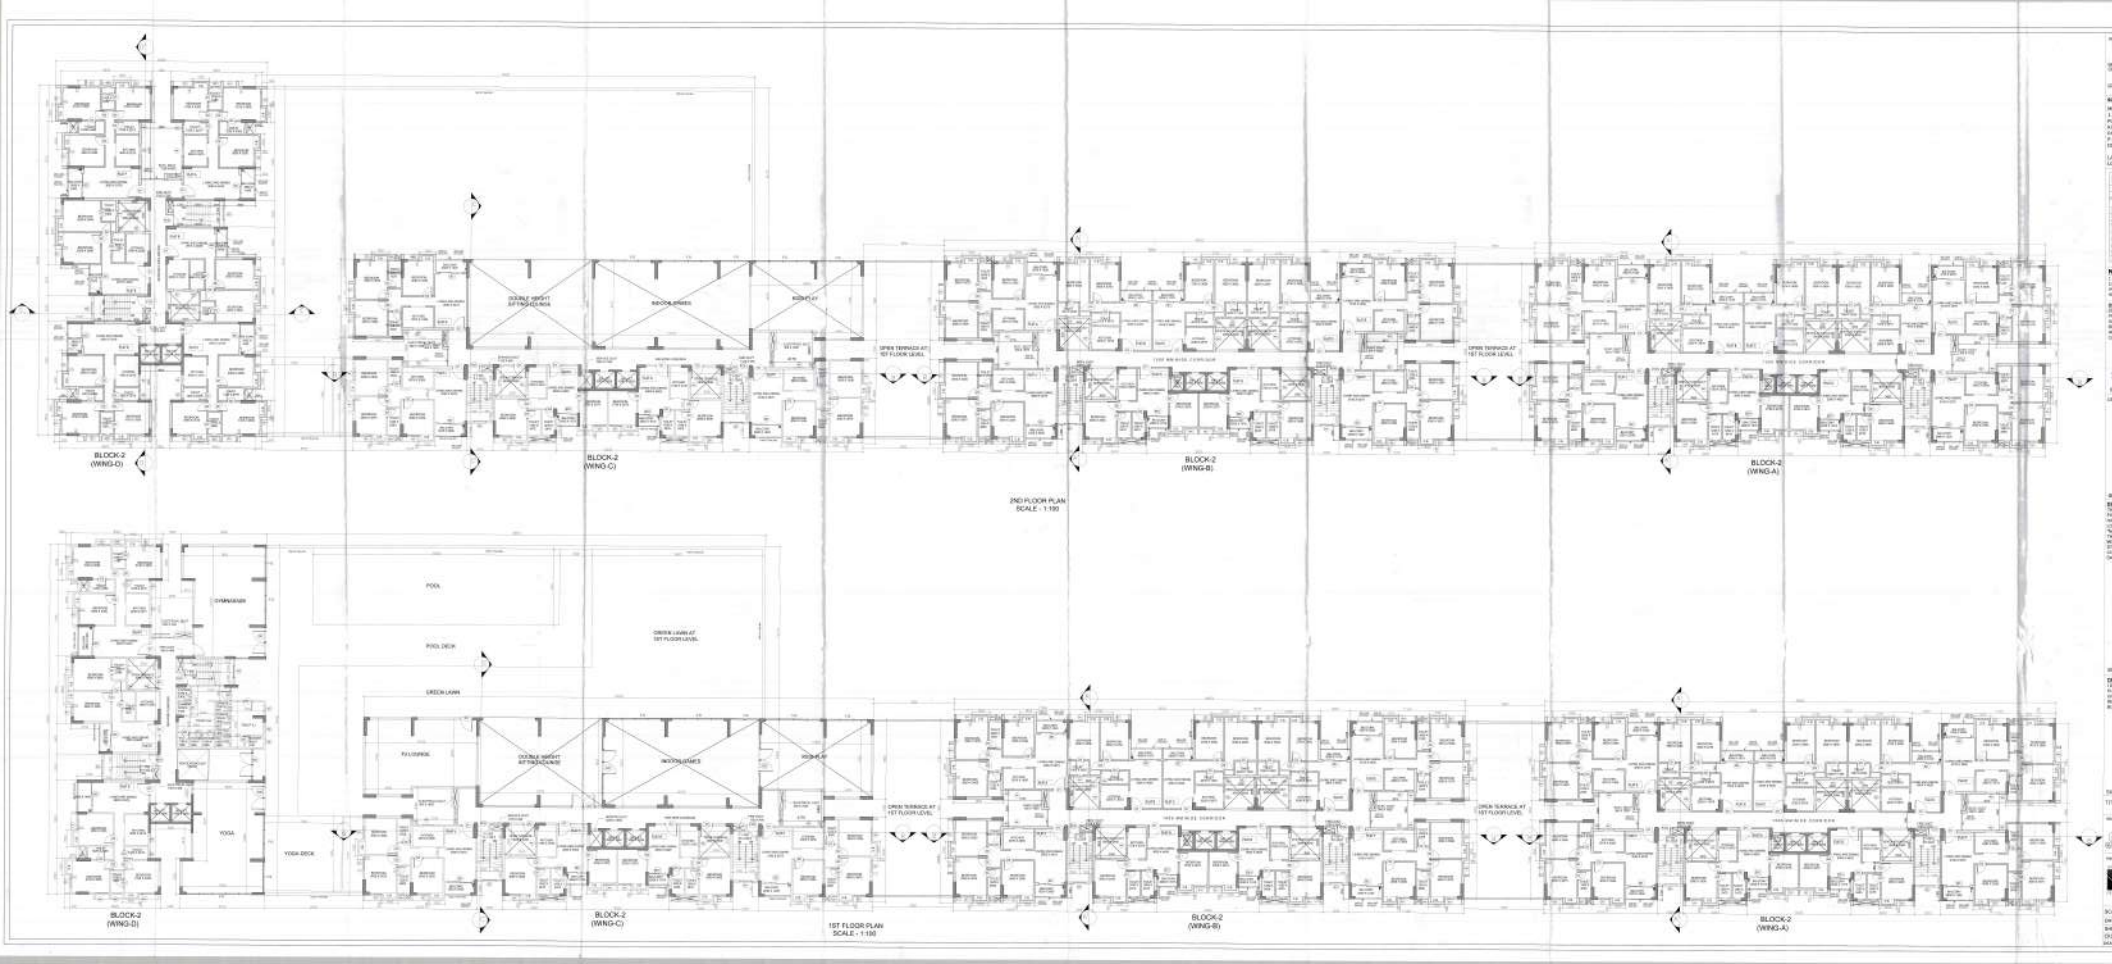

PROJECT : PROPOSED G + 09 + 39 STOREY COMMERCIAL WITH RESIDENTIAL & OTHER ASSOCIATED FACILITIES

OWNER : BIRBHUM CHEMICALS PVT. LTD.
DEVELOPER : REPRESENTED BY ITS DIRECTOR : SRI SUSHIL KUMAR AGARWAL

LOCATION : KHAIRAMARI, PATTAZARA

SCHEDULE OF LAND :

MOUZA - KAIKHOWALI
J.L NO. - 72,
PLOT NOS. - 51,52,81,84,121,122 (L.S.)
KHATIAN NO. - 3439 (L.R.)
P.S/GARIA - PATTAZARA
DIST. - DARJEELING.

LATITUDE - 26°41'30.07" N
LONGITUDE - 88°23'3.35" E



NOTE :-

1. ALL DIMENSIONS ARE IN MM UNLESS OTHERWISE STATED.
2. ALL INTERNAL WALL SHALL BE 230 MM THICK AND EXTERNAL WALL SHALL BE 230 MM THICK MADE OF AAC BLOCKS UNITS ACCORDANCE W.B.C. BOOK.

DECLARATION BY OWNER'S :-

I/WE HEREBY DECLARE THAT I/WE HAVE GONE THROUGH THE PLAN AND I/WE AGREE TO ABIDE BY THE SAME. I/WE HAVE NO OBJECTION IN THE BUILDING PLAN APPLICATION ON MY/ OUR INTEREST OF ANY KIND SO ALL B.S. OR THE AUTHORITY/ DESIGNER HAS APPROACHED IN THE AUTHORITY.

SIGNATURE OF OWNER(S)

DEVELOPER AND CONSULTS FOR ME

SIGNATURE OF GEOTECHNICAL ENGINEER

DECLARATION OF STRUCTURAL ENGINEER

I HEREBY DECLARE THAT THE STRUCTURAL DESIGN & FOUNDATION AND SUPER STRUCTURE OF THE BUILDING HAS BEEN MADE BY ME CONSIDERING ALL POSSIBLE LOADS AS PER RELEVANT I.S. CODES AND THE BUILDING IS "NATIONAL BUILDING CODE" OF INDIA AND CERTIFIED THAT IT IS SAFE AND STABLE IN ALL RESPECT. WORKMANSHIP SHALL BE MY RESPONSIBILITY FOR ANY STRUCTURE DAMAGE/FAILURE I WITHDRAW/CANCEL MY CERTIFICATE AND I SHALL NOT BE RESPONSIBLE BEYOND DATE OF HAVING OCCUPANCY CERTIFICATE.

SIGNATURE OF STRUCTURAL ENGINEER

DECLARATION OF ARCHITECT / L.B.S.

I BY HEREBY DECLARE THAT THE SECTION 3(1) PLAN MUST BE SIGNED PLAN HAVE BEEN PREPARED UNDER MY SUPERVISION AND I SHALL BE RESPONSIBLE FOR THE SUPERVISION OF THE BUILDING.

SIGNATURE OF ARCHITECT / L.B.S.

TITLE : 1ST FLOOR PLAN , 2ND FLOOR PLAN

BLOCK : C

BIRBHUM ARCHITECTURE CONSULTING ASSOCIATES PVT. LTD.
1ST FLOOR, S. R. ABBECHAR COMPLEX,
HILL CART ROAD, SILIGURI - 734005.

ARCHITECTS
BANERJEE & ASSOCIATES
37A, BANSRI ROAD, 2nd FLOOR
KOLKATA - 700 007
www.architbanker.com

SCALE - 1:100
DATE - 12.05.20
SHEET NO. - 5/8
DWG. NO. - BIRBH
DRAWN BY - TUSHI

N