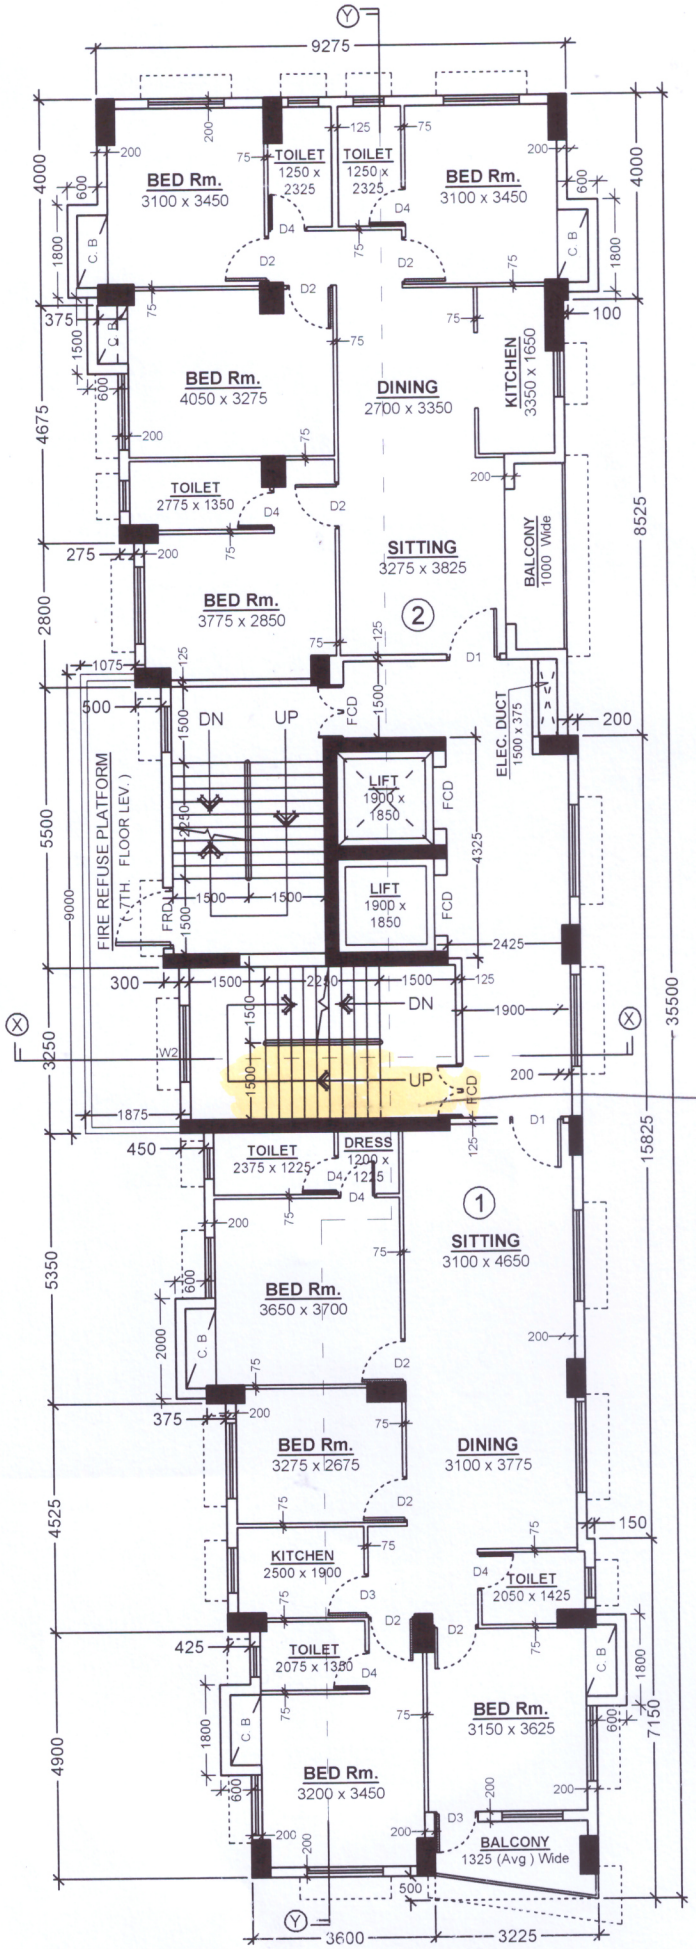

ATK Housing & Development LL

Designated Partn