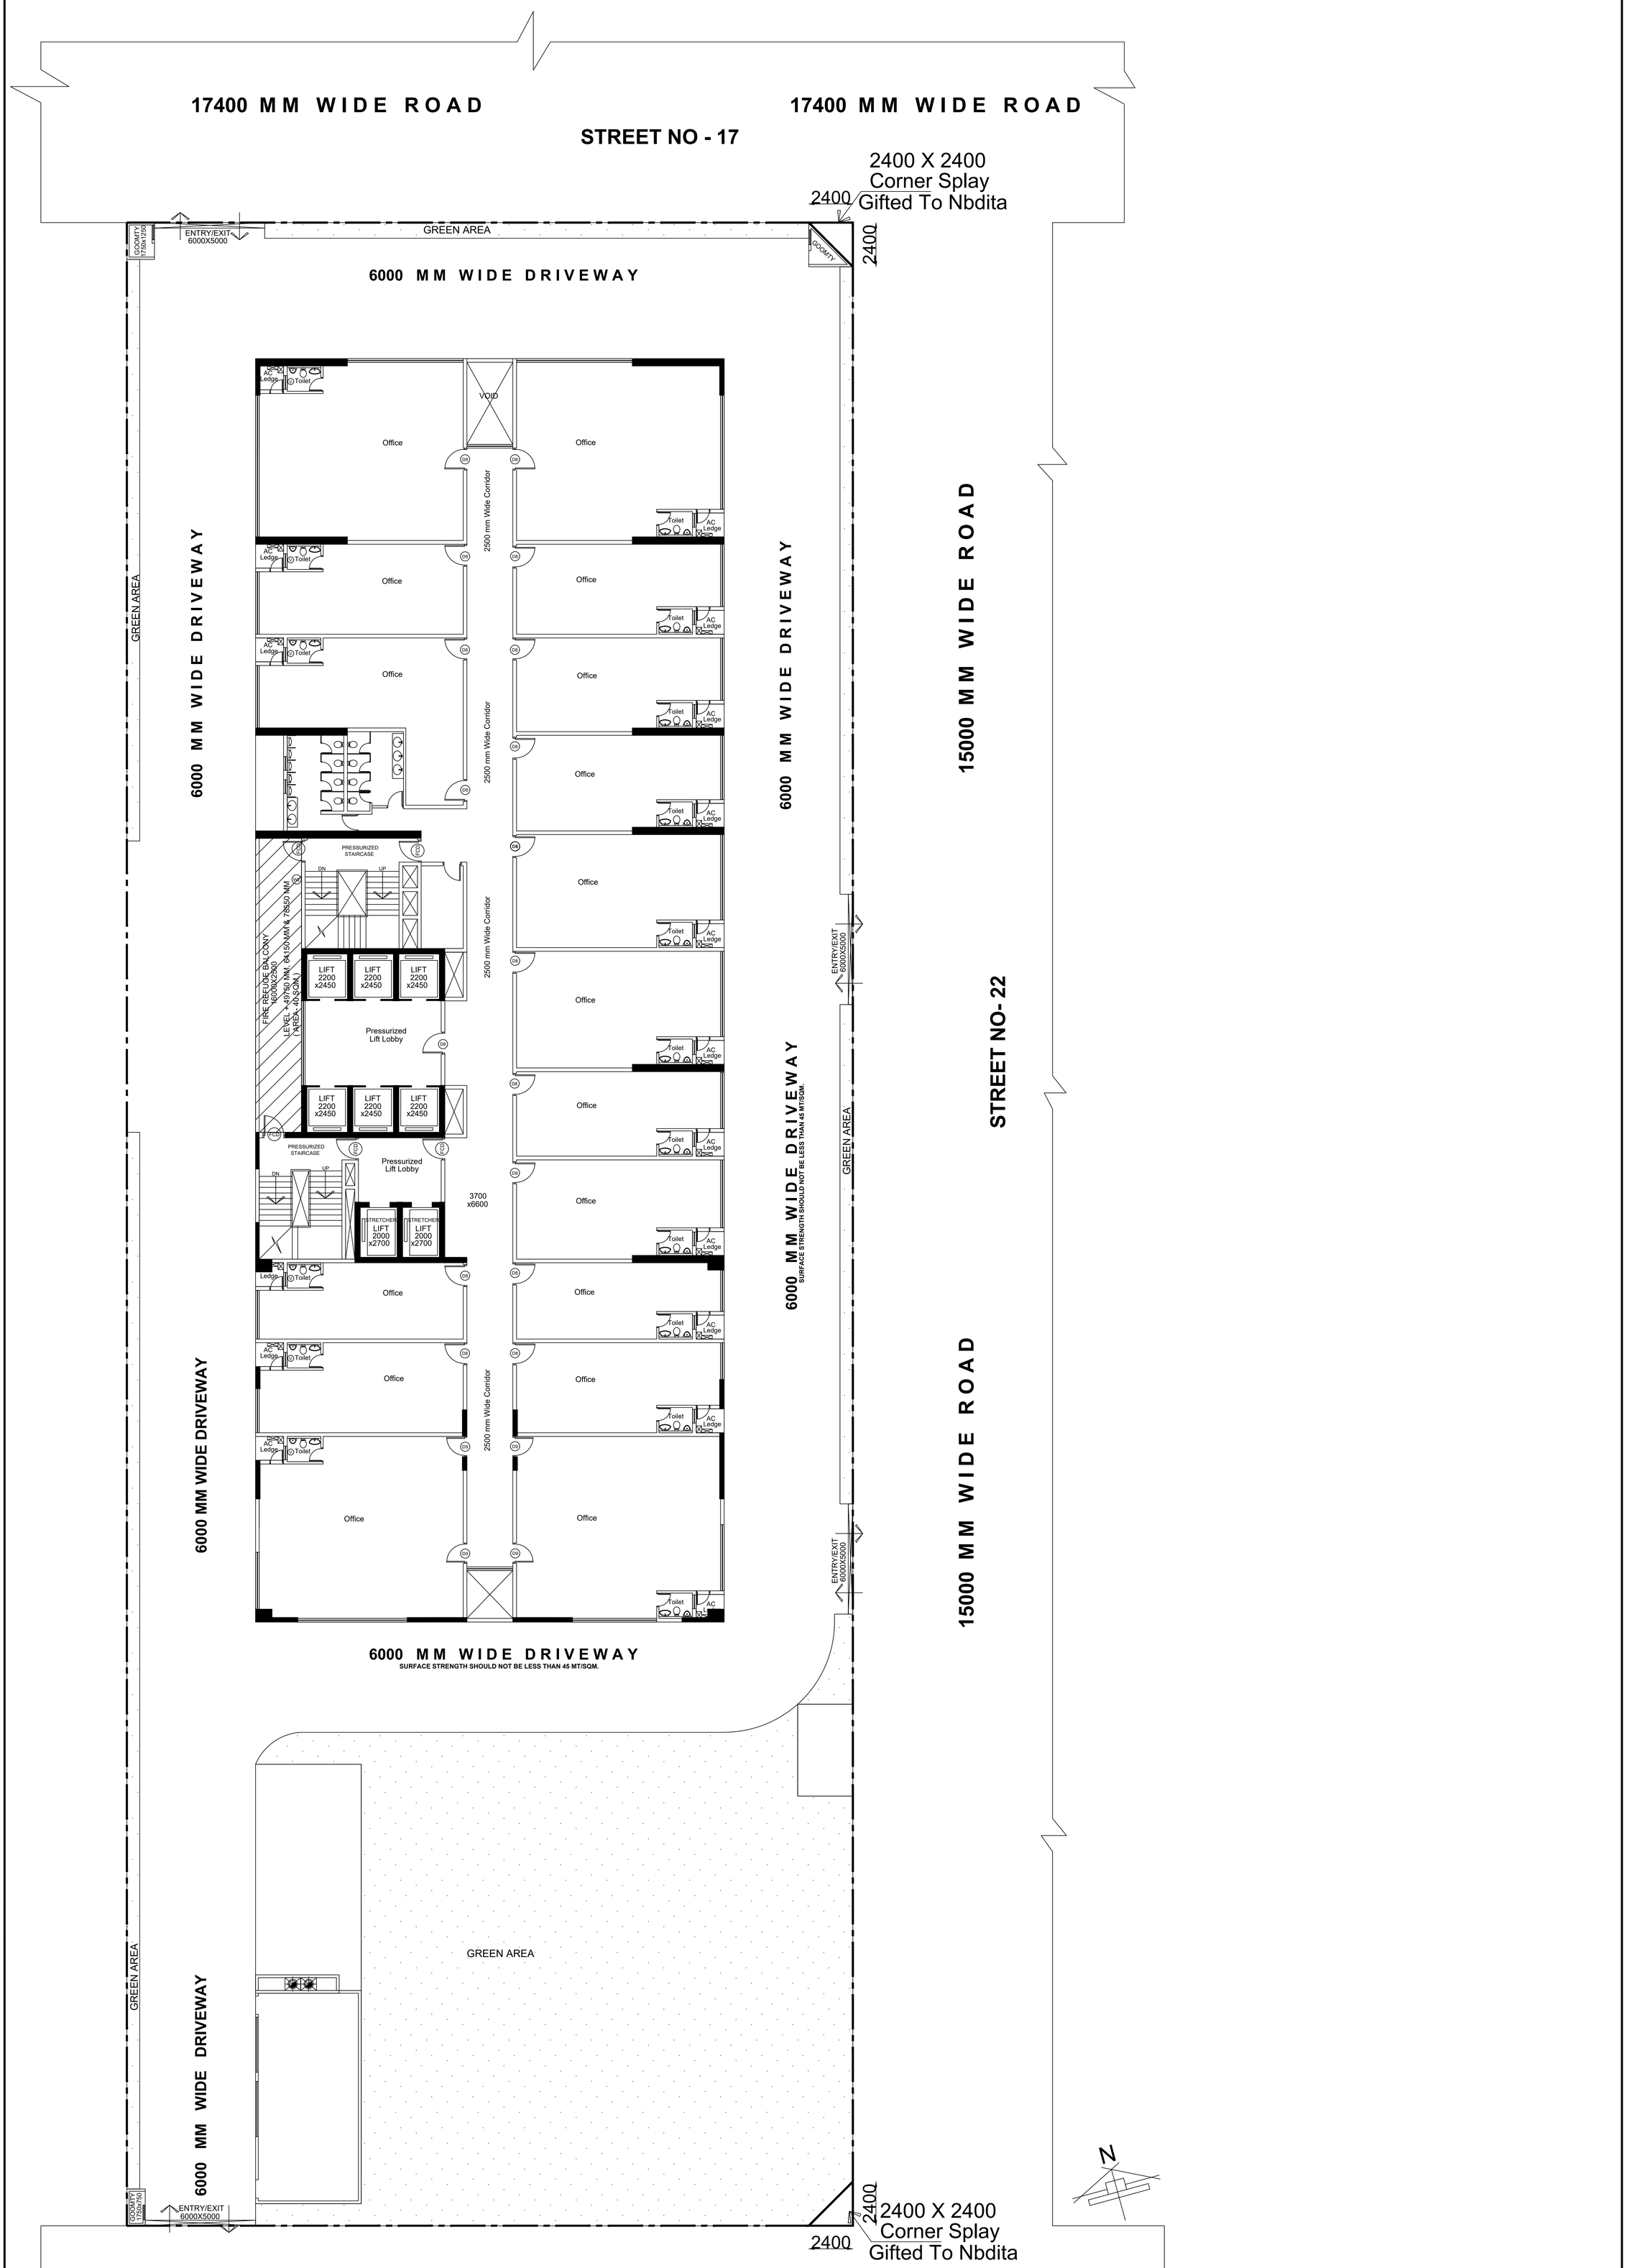

FIRE REFUGE FLOOR PLAN (TYPICAL FLOOR)

PROJECT :
PROPOSED B+G+26TH STORIED (HT- 97.900 MT.) IT/ITES BUILDING AT SAIT LAKE ELECTRONICS COMPLEX PLOT NO - N1, BLOCK - EP AND GP, SECTOR - V, KOLKATA - 700091.

JOB NO :	TITLE : FIRE REFUGE FLOOR PLAN (TYPICAL FLOOR)
DRG. NO : MER/IT/SANC-04	
REVISION NO :	SCALE : / DEALT BY : / CHECKED: / DATE :

S&S
SANON SEN & ASSOCIATES
5, RUSSEL STREET, KOLKATA-700 071
PHONE:91-33-22264579, 22278068, 22172505;
FAX:2226 6917 www.sanonsen.com