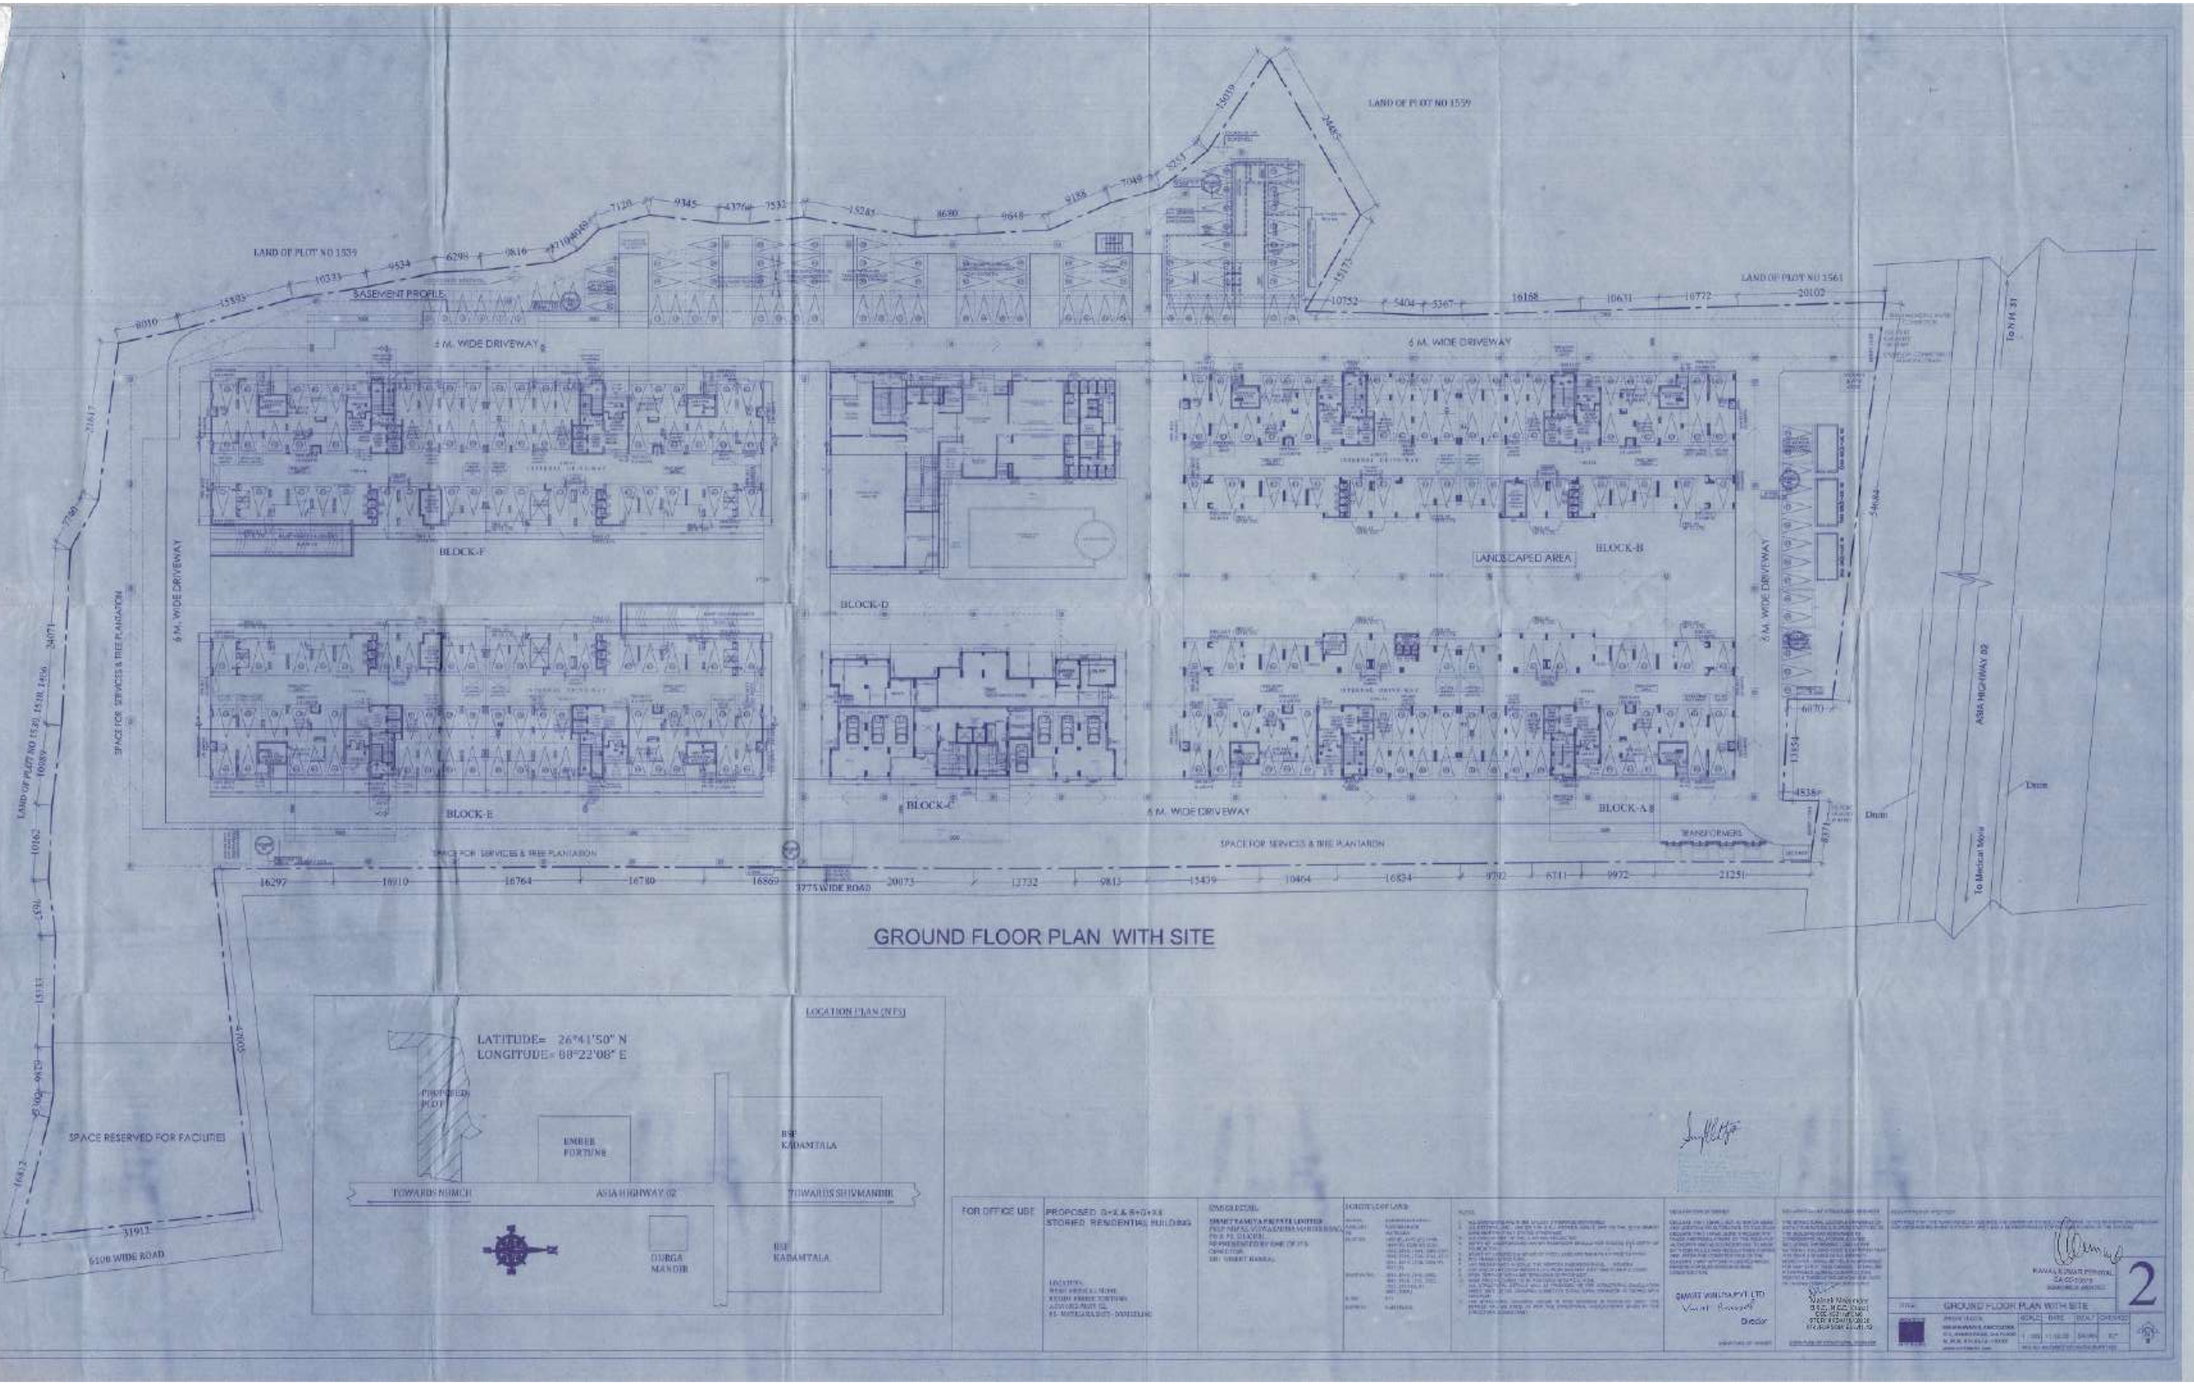

LAND OF PLOT NO 1559
LAND OF PLOT NO 1561
LAND OF PLOT NO 1530, 1528, 1456
BASEMENT PROFILE
6 M. WIDE DRIVEWAY
BLOCK-F
BLOCK-E
BLOCK-D
BLOCK-C
BLOCK-B
BLOCK-A
LANDSCAPED AREA
SPACE FOR SERVICES & TREE PLANTATION
TRANSFORMERS
3775 WIDE ROAD
ASIA HIGHWAY 02
To N H 31
To Medical More
Drain
SPACE RESERVED FOR FACILITIES
5100 WIDE ROAD
GROUND FLOOR PLAN WITH SITE
LOCATION PLAN (NTS)
LATITUDE= 26°41'50" N
LONGITUDE= 88°22'08" E
PROPOSED PLOT
EMBEE FORTUNE
BSF KADAMTALA
TOWARDS NIMCH
TOWARDS SHIVMANDIR
DURGA MANDIR
FOR OFFICE USE
PROPOSED G+X & B+G+XX STORIED RESIDENTIAL BUILDING
GROUND FLOOR PLAN WITH SITE
2