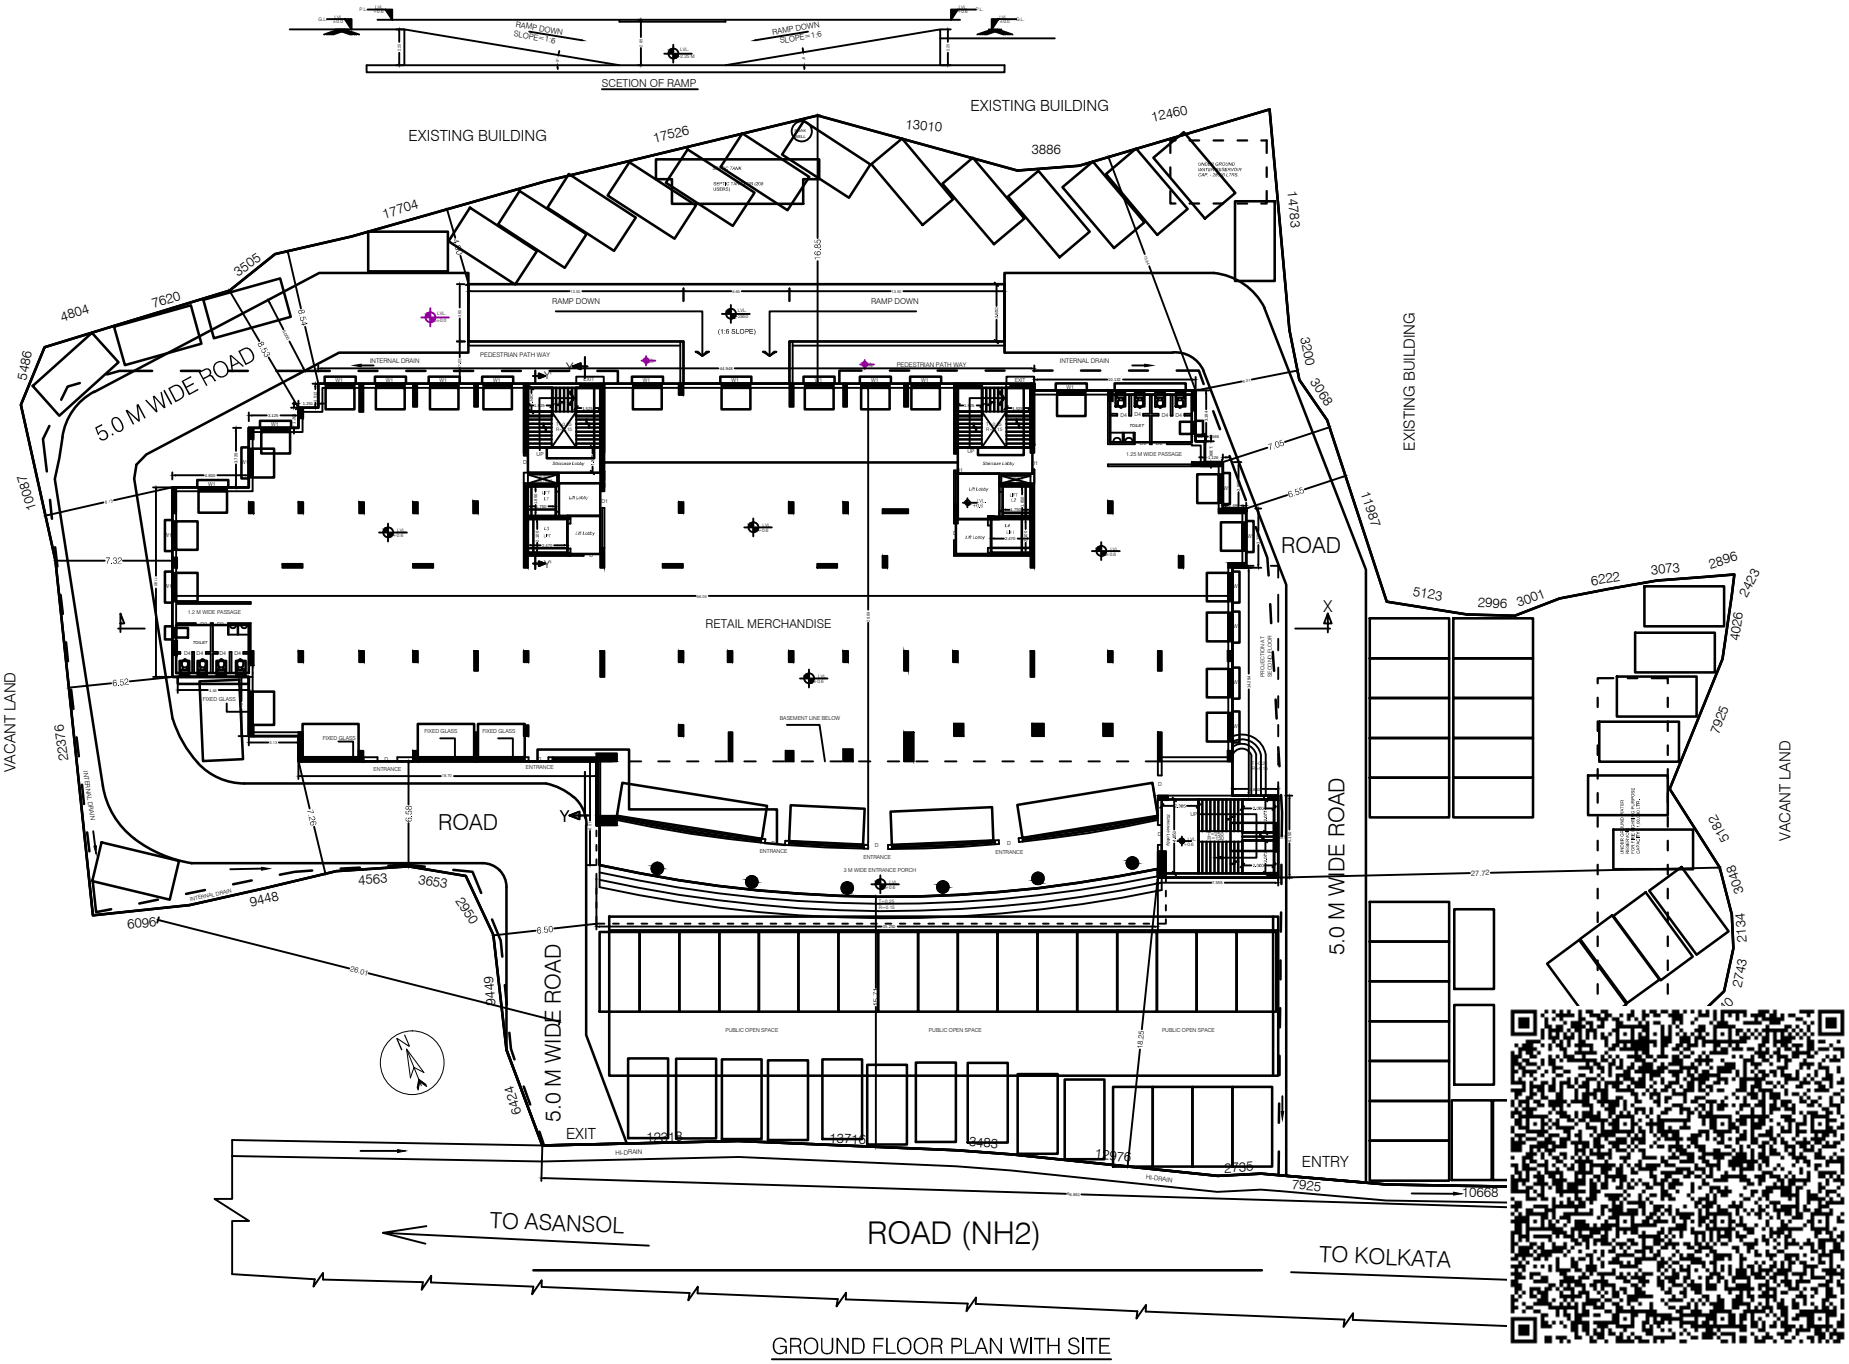

GROUND FLOOR PLAN WITH SITE