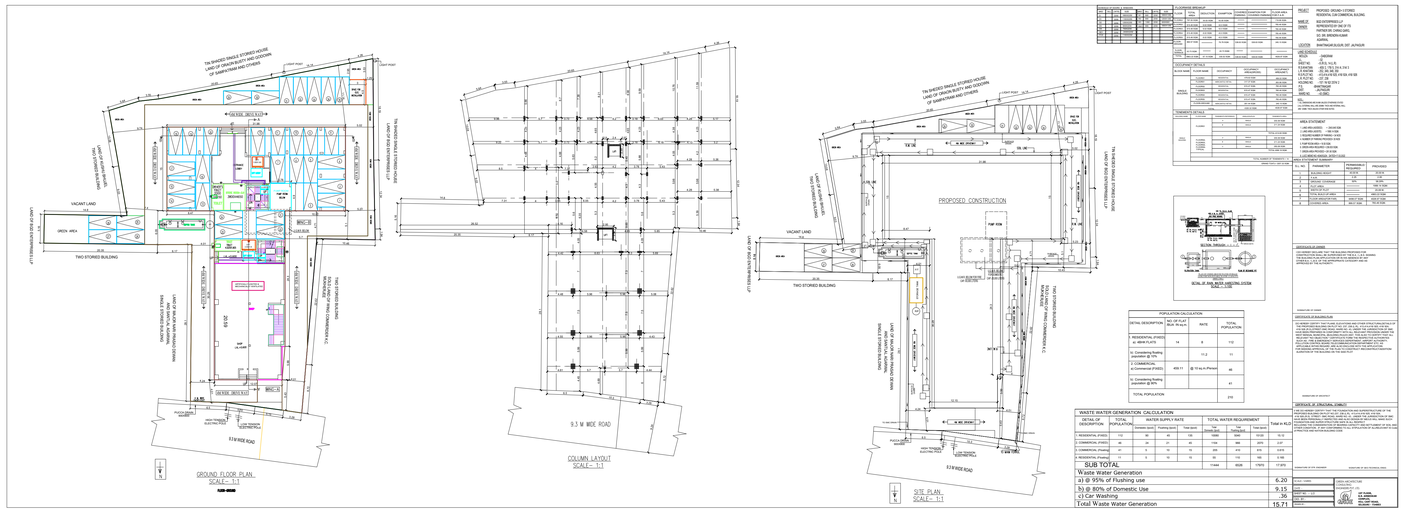


SYMBOL	DESCRIPTION	DIMENSIONS	QUANTITY
D1	SINGLE LEAF DOOR	1000X2100	1
D2	SINGLE LEAF DOOR	900X2100	1
D3	SINGLE LEAF DOOR	900X2100	1
SHEET OWNER	SEA ENTERPRISES LLP REPRESENTED BY SM D TS PARTNER SRI CHRAG GARG S/O SRI SOHAN KUMAR GARG GURPAL
LOCATION	SHAITHAGAR,SULEJAL DIST JALPAIGURI
APPLICATION NO/ YEAR	0/2022
PLOT NO	2
KHATA NO.	1,2,3,4,5, 14,L,R
S.R.NO/SNO	1/83,1/79,1/24,1/14,1
D.T.K.NO	1/1,1/2,1/3,1/4
D.P.K.P.NO	1/13,1/14,1/15,1/16,1/18,1/20
L.P.K.P.NO	1/21
HOLDING NO	1/27 1/28 2/79 2
P.O.	JALPAIGURI
DIST	JALPAIGURI
PIN	735101 (WB)

NOTE:
1) THE DIMENSIONS FOR WALLS IS MEASURED FROM THE OUTSIDE FACE OF THE EXTERNAL WALL.
2) THE DIMENSIONS FOR WALLS IS MEASURED FROM THE INSIDE FACE OF THE INTERNAL WALL.





DETAIL OF DESCRIPTION	TOTAL POPULATION	WATER SUPPLY RATE			TOTAL WATER REQUIREMENT			Total in KLD
		Drinking water	Flushing water	Total WPR	Dw Drinking water	Fw Flushing Water	Total Demand	
1. RESIDENTIAL (FWB)	110	90	45	135	9900	4950	14850	15.15
2. COMMERCIAL (FWB)	40	20	10	30	800	400	1200	2.07
3. COMMERCIAL (Floating)	10	10	10	20	200	200	400	0.616
4. Visitors (Floating)	5	5	10	15	25	125	150	0.165
SUB TOTAL					10925	5675	16600	17.973
Waste Water Generation								
a) @ 95% of Flushing use								6.20
b) @ 80% of Domestic Use								9.15
c) Car Washing								36
Total Waste Water Generation								15.71

POPULATION CALCULATION			
DETAIL DESCRIPTION	NO. OF FLAT BUA 70 sq.m.	RATE	TOTAL POPULATION
1. RESIDENTIAL (FWB) a) 2BHK FLATS	14	8	112
b) Considering floating population @ 10%		11.2	11
2. COMMERCIAL a) Commercial (FWB)	459.17	@ 10 sq.m./Person	46
b) Considering floating population @ 10%			47
TOTAL POPULATION			216






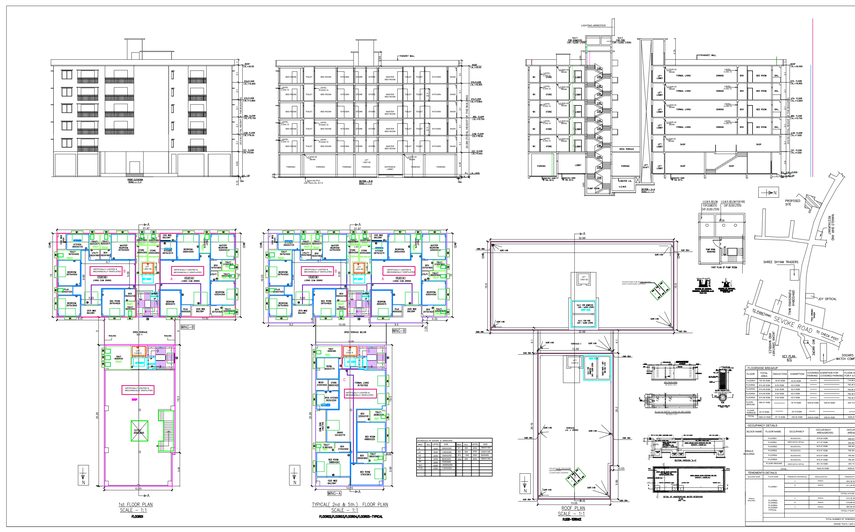

SYMBOL	DESCRIPTION	DIMENSIONS	QUANTITY
D1	SINGLE LEAF DOOR	1000X2100	1
D2	SINGLE LEAF DOOR	900X2100	1
D3	SINGLE LEAF DOOR	900X2100	1
Signature Not Verified
Digitally signed by Subhasis Dutta
Date: 29.Aug.2022 13:54:05
Reason: Building Permit
Location: India