SCHEDULE B

Floor Plan

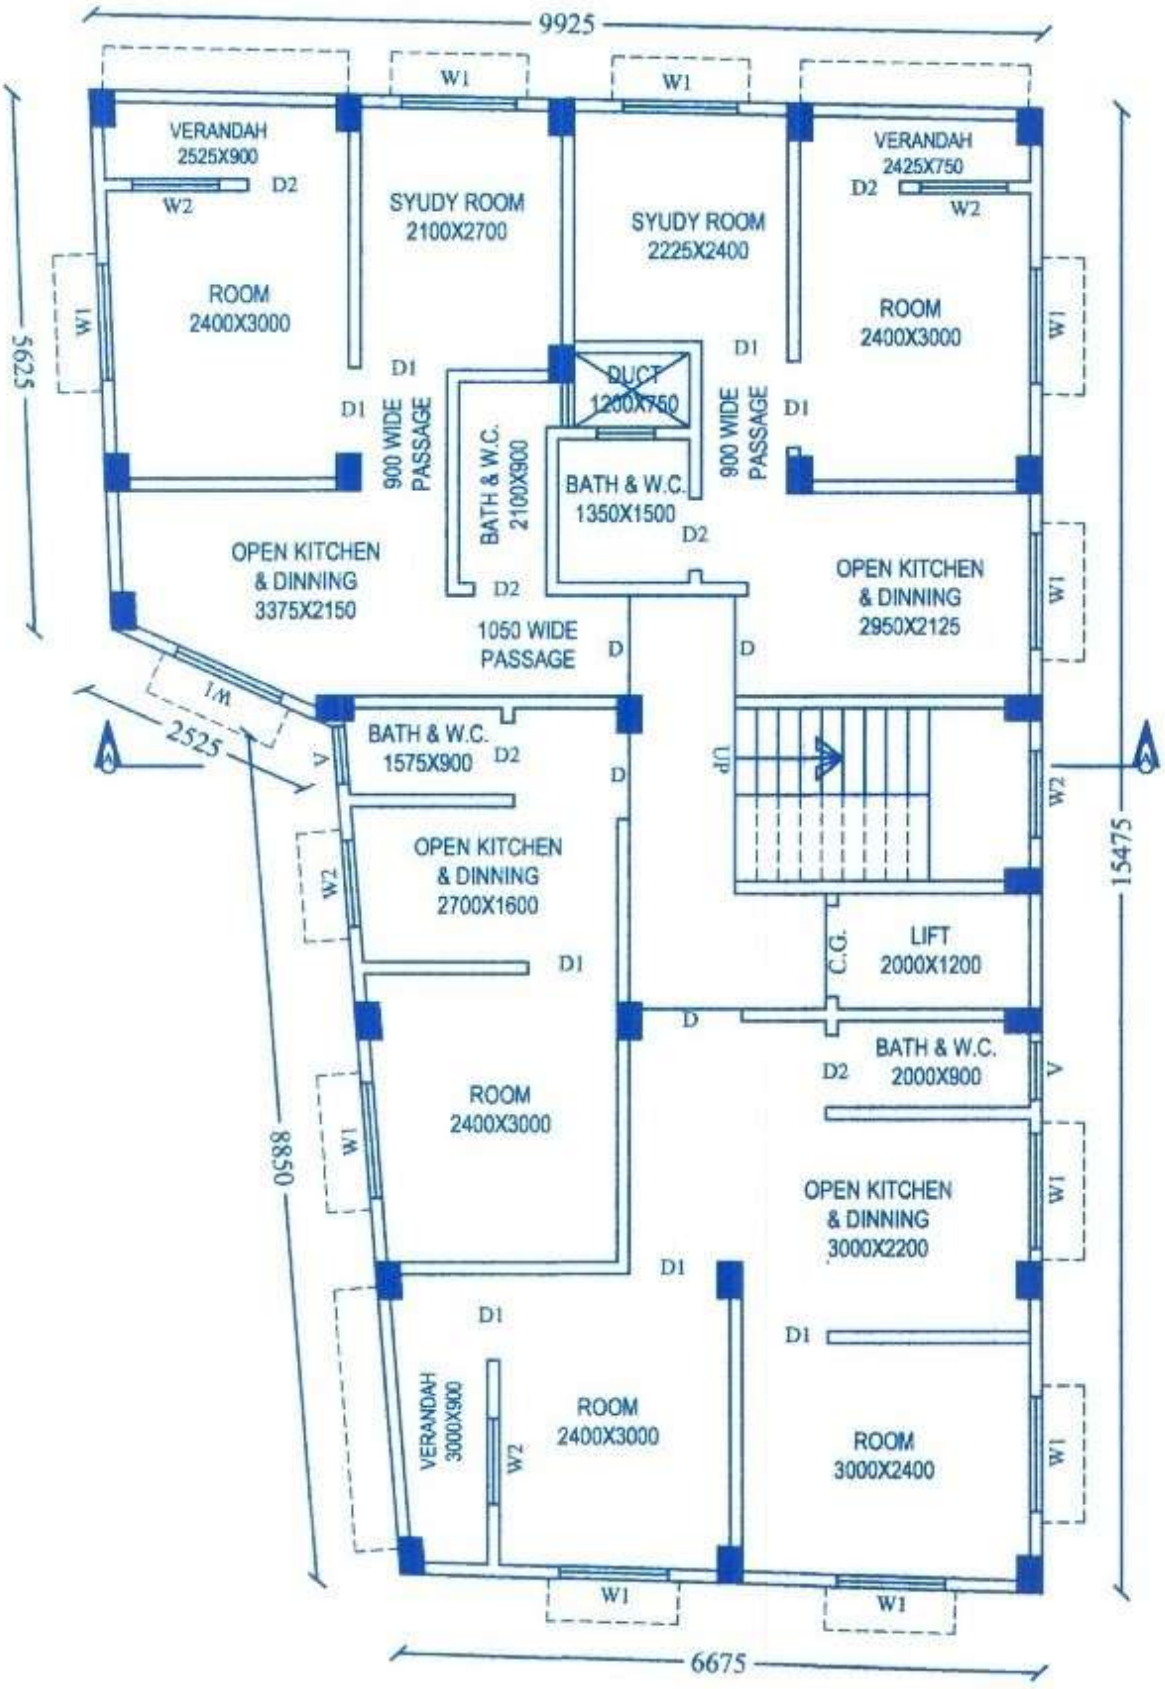

TYPICAL FIRST, SECOND, THIRD & FOURTH FLOOR PLAN

(SCALE - 1:100)