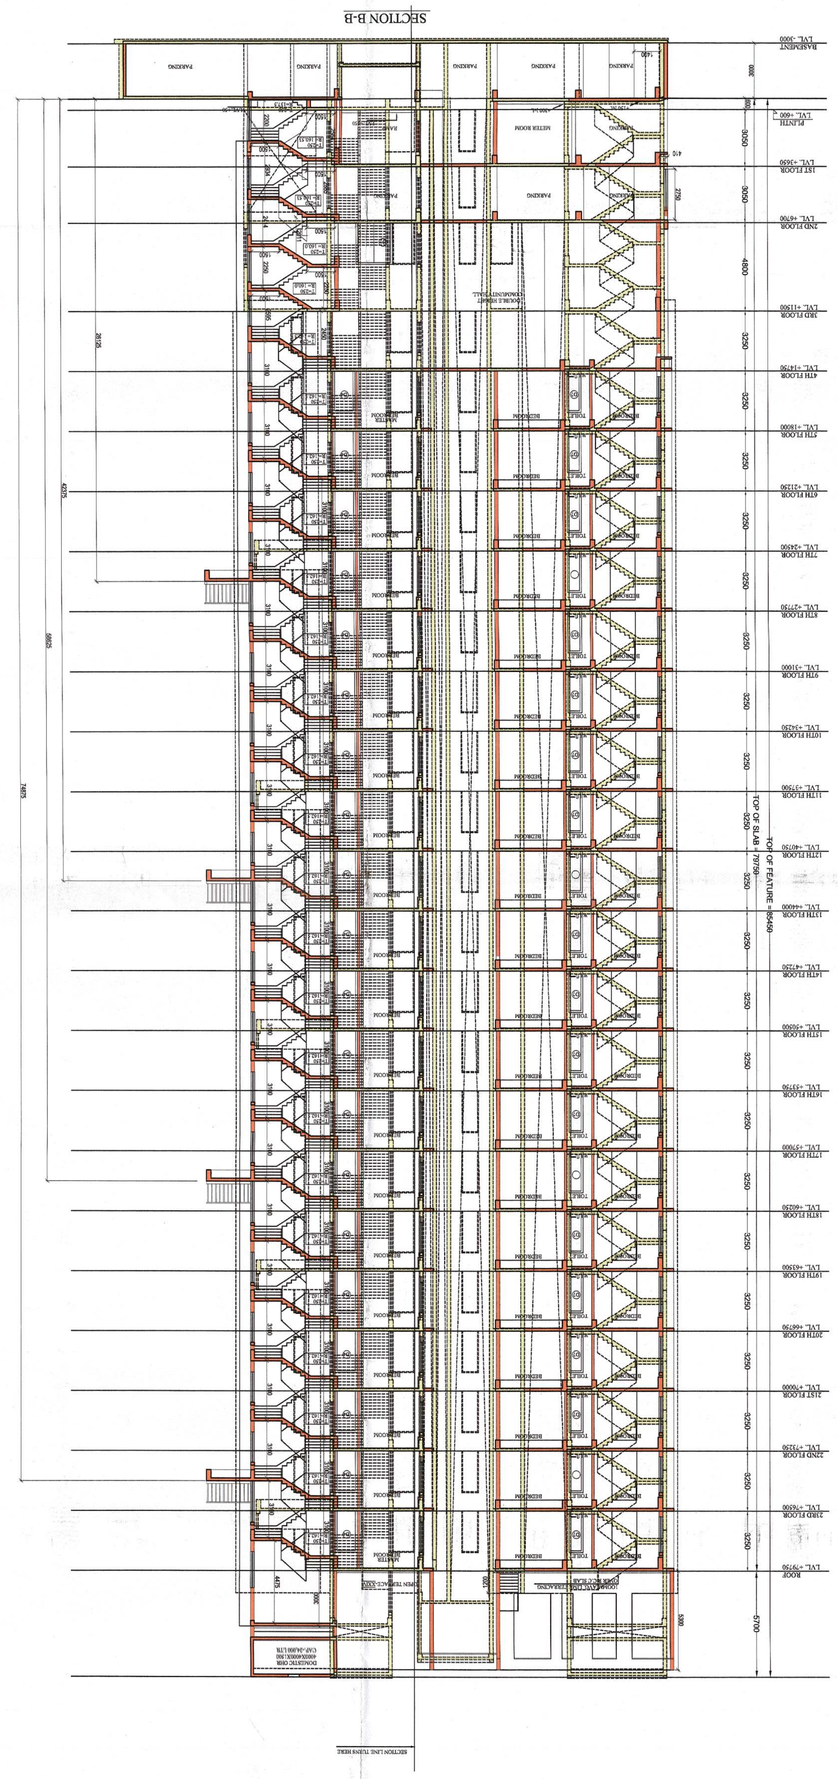
SECTION B-B

