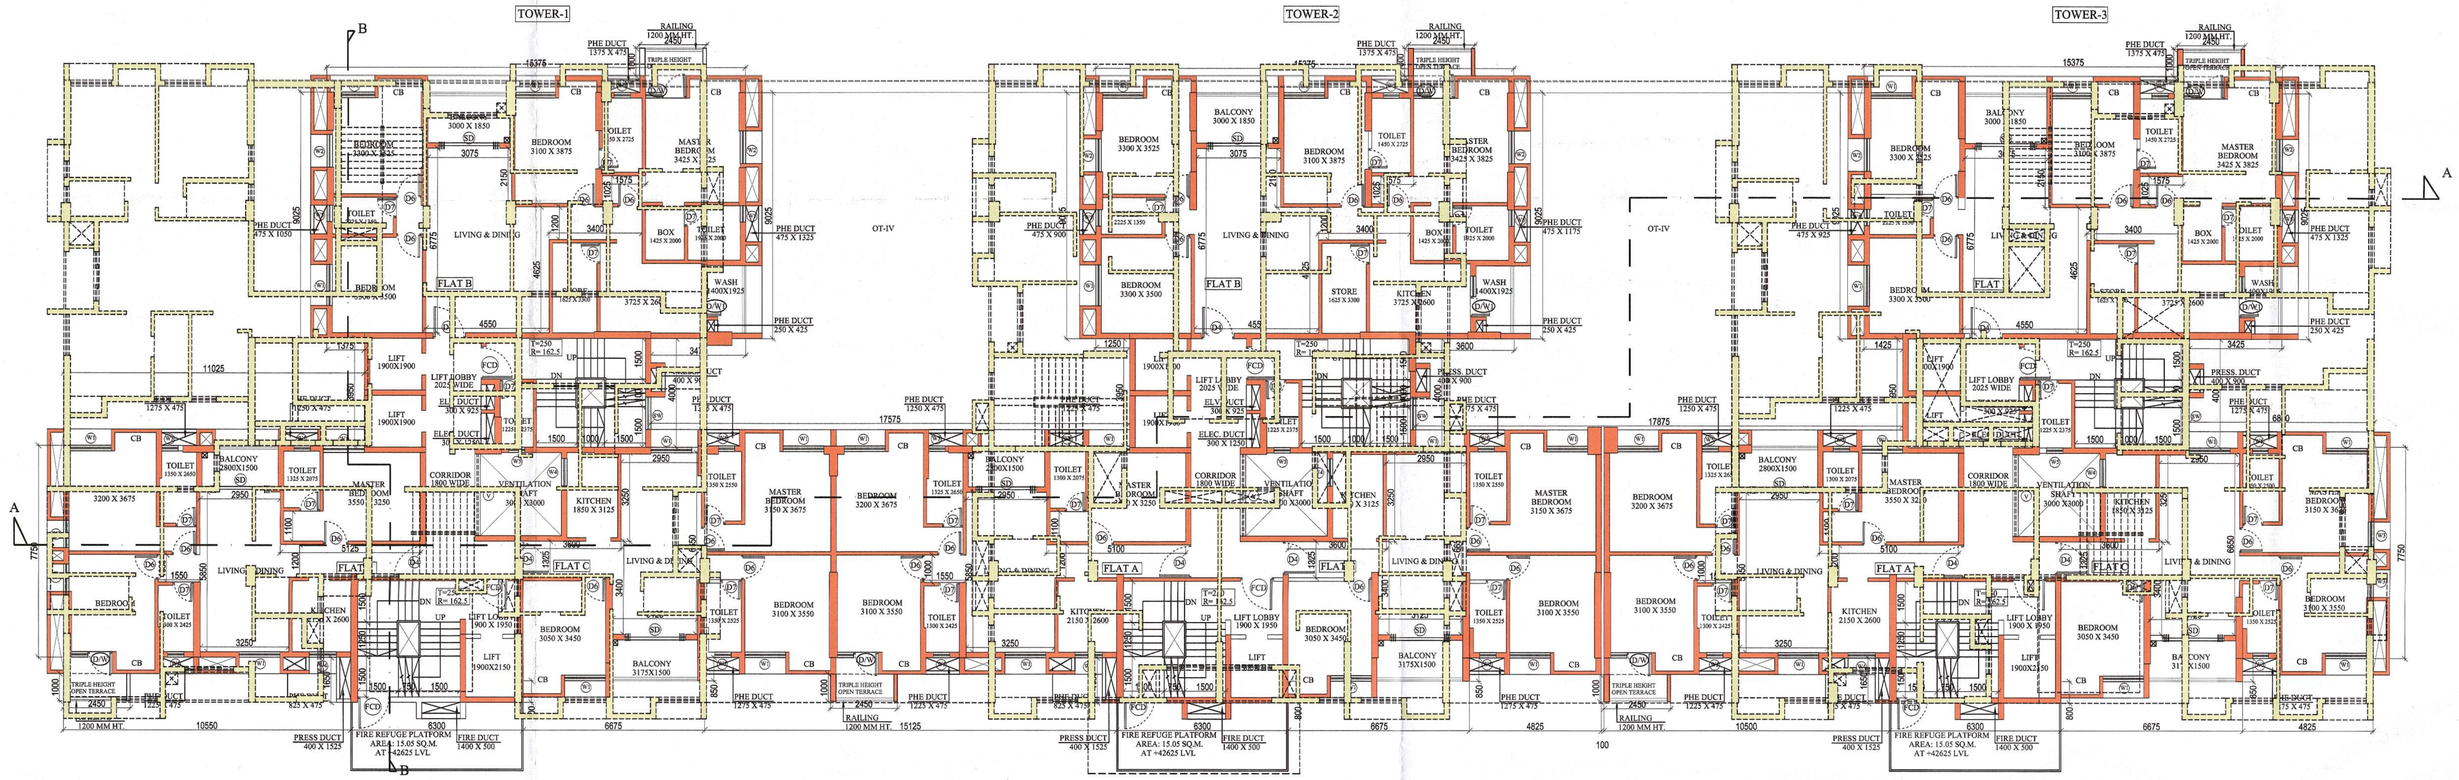
TOWER-1
TOWER-2
TOWER-3
FLAT A
FLAT B
FLAT C
OT-IV
RAILING 1200 MM HT.
TRIPLE HEIGHT OPEN TERRACE
PHE DUCT 1375 X 475
PRESS. DUCT 400 X 1525
FIRE DUCT 1400 X 500
LIFT LOBBY 2025 WIDE
CORRIDOR 1800 WIDE
LIFT 1900X1900
LIFT 1900X2150
LIFT 1900 X 1950
ELEC. DUCT 300 X 1525
BALCONY 2800X1500
BALCONY 3175X1500
BALCONY 3000 X 1850
BALCONY 3175X1500
LIVING & DINING
BEDROOM 3100 X 3675
MASTER BEDROOM 3425 X 3825
MASTER BEDROOM 3150 X 3675
BEDROOM 3300 X 3525
BEDROOM 3200 X 3675
BEDROOM 3100 X 3550
BEDROOM 3050 X 3450
BEDROOM 3300 X 3500
BEDROOM 3300 X 3225
BEDROOM 3300 X 3050
BEDROOM 3100 X 3875
KITCHEN 2150 X 2600
KITCHEN 1850 X 3125
