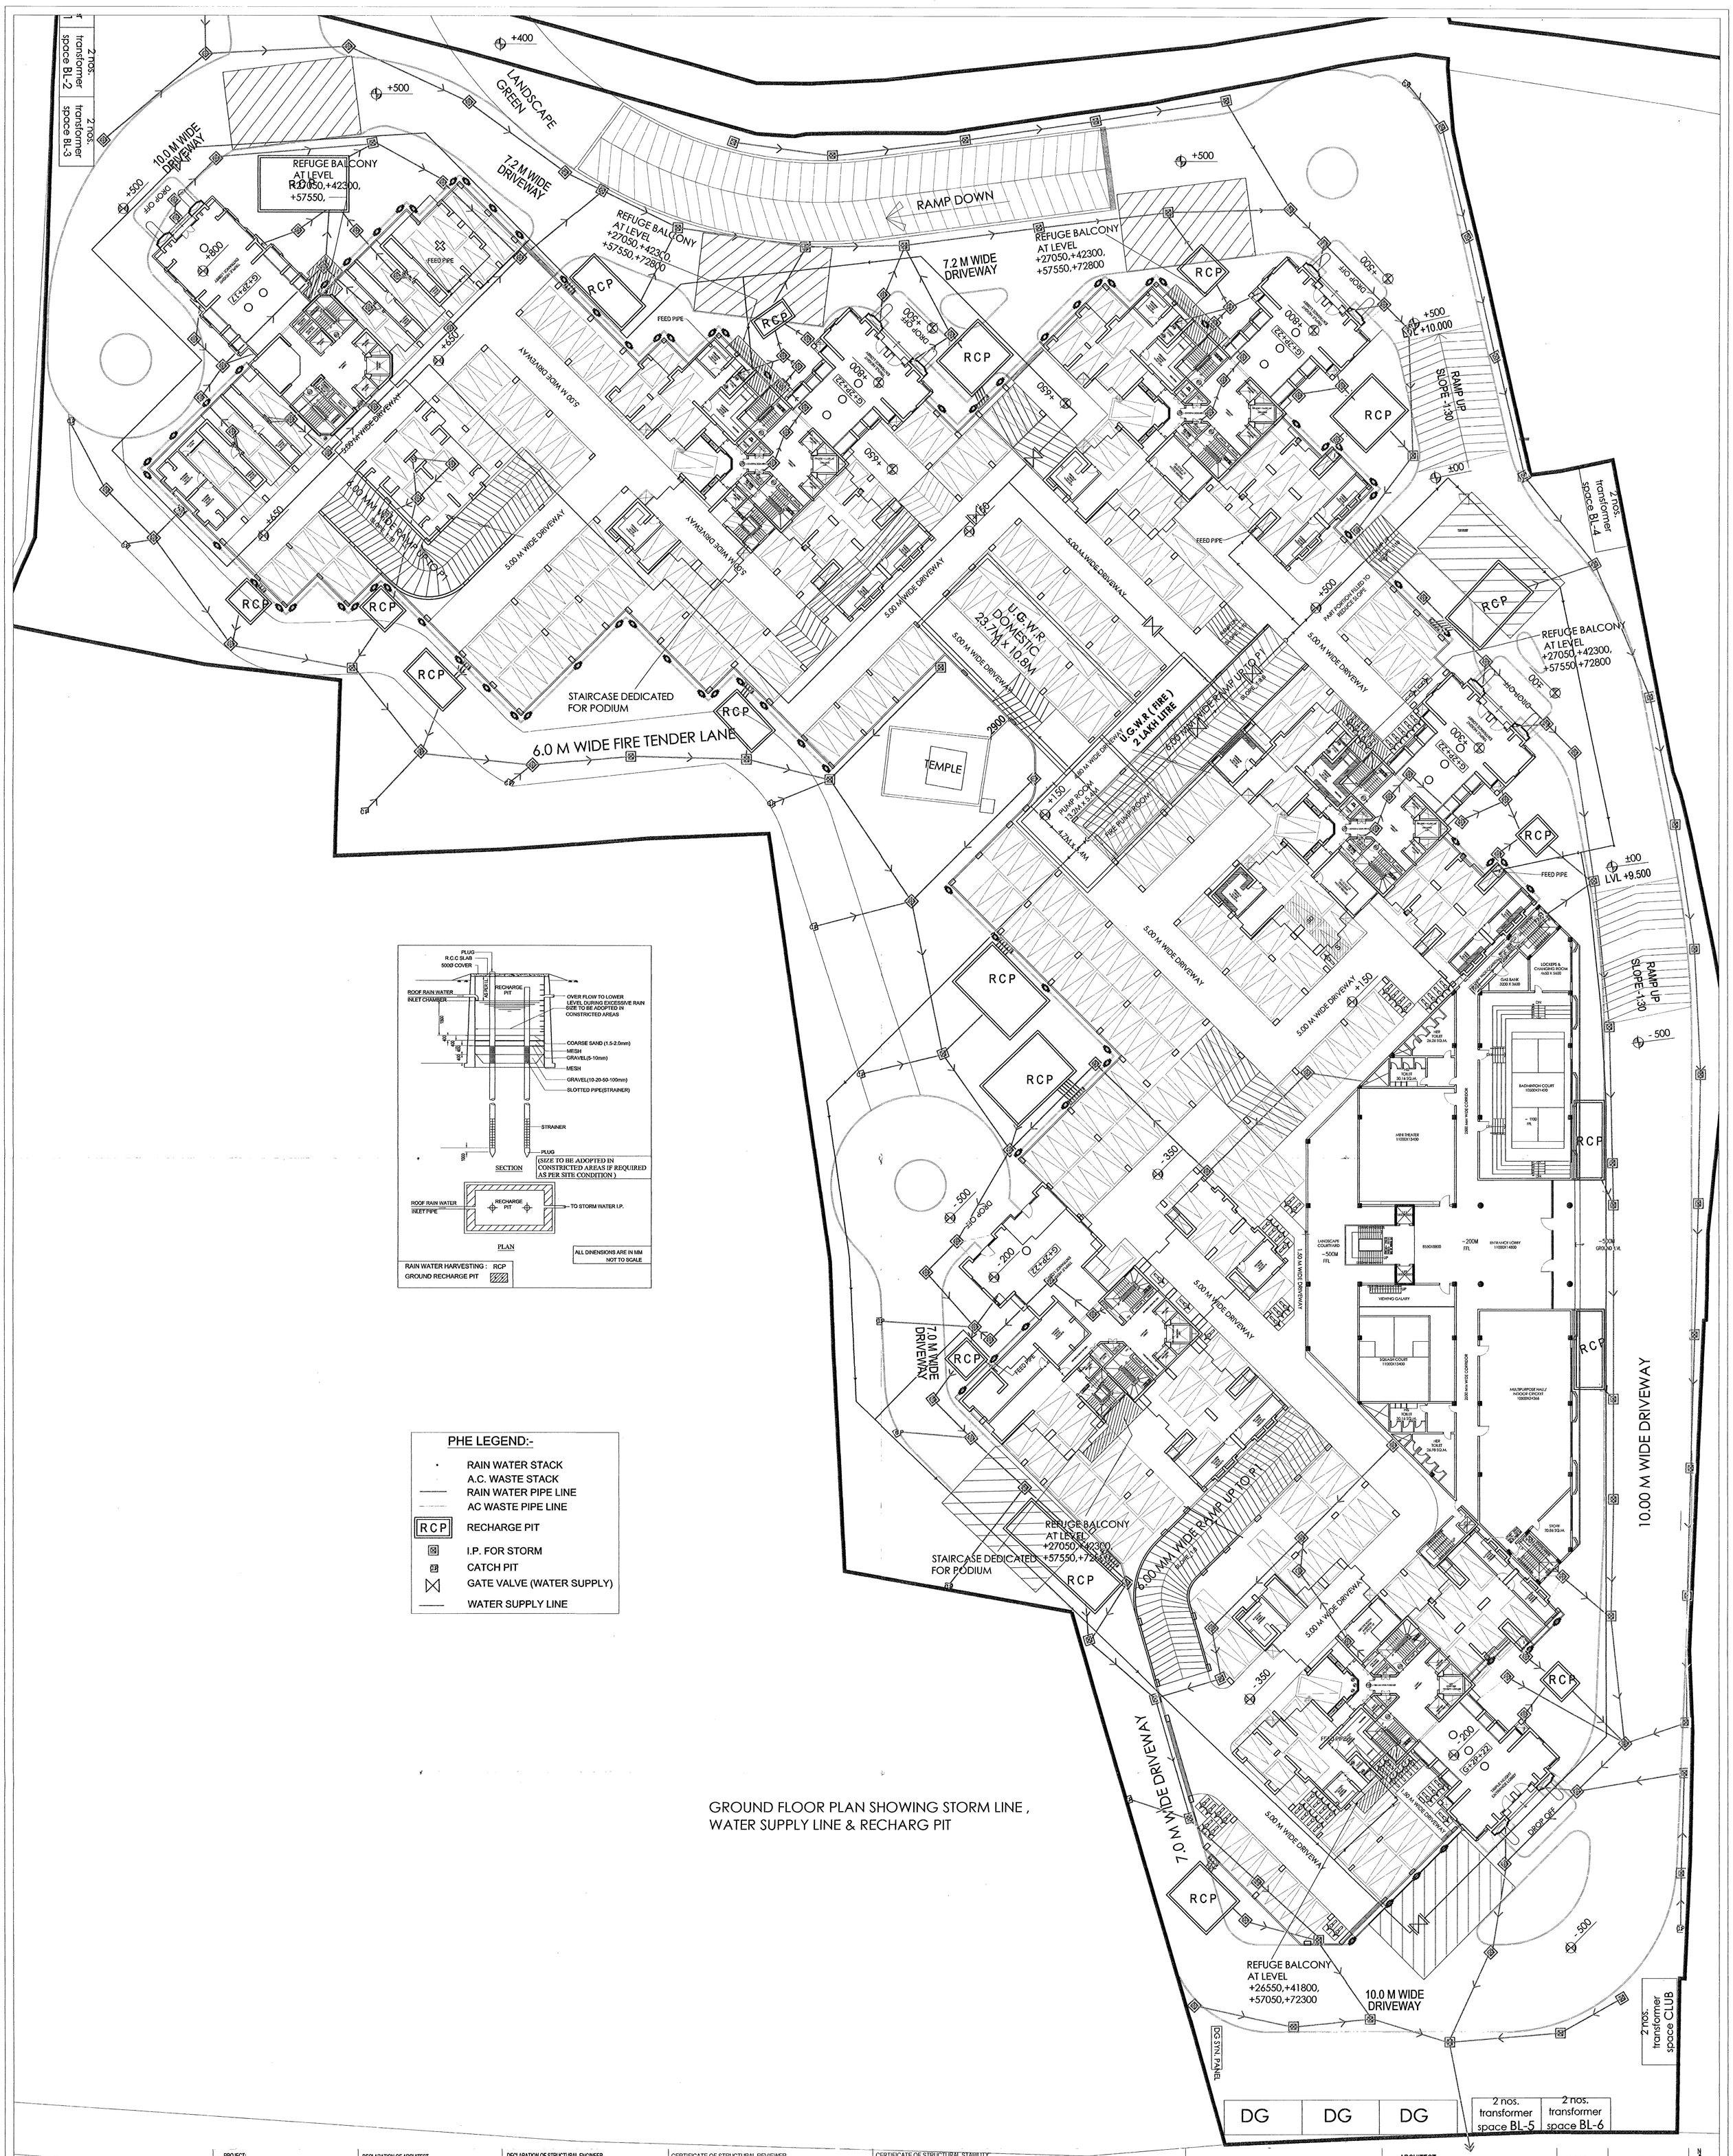

PHE LEGEND:-

- RAIN WATER STACK
- A.C. WASTE STACK
- RAIN WATER PIPE LINE
- AC WASTE PIPE LINE
- RCP — RECHARGE PIT
- I.P. FOR STORM
- CATCH PIT
- GATE VALVE (WATER SUPPLY)
- WATER SUPPLY LINE

PROJECT:	DECLARATION OF ARCHITECT	DECLARATION OF STRUCTURAL ENGINEER	CERTIFICATE OF STRUCTURAL REVIEWER	CERTIFICATE OF STRUCTURAL STABILITY
PROPOSED RESIDENTIAL PROJECT OF HAPPY NIKETAN PRIVATE LIMITED AT HOLDING NO. 449/A/2, G.T. ROAD, DISTRICT: HOOGHLY, P.S. - SERAMPORE, MOUZA - MAHESH, UNDER SERAMPORE MUNICIPALITY. TITLE: GROUND FLOOR PLAN SHOWING STORM LINE , WATER SUPPLY LINE & RECHARG PIT	THE PLOT IS BOUNDED BY BOUNDARY WALLS AND PILLARS AND IT CONFIRMS WITH THE PLAN. (BUILDING) RULE 2007 AS AMENDED FROM TIME TO TIME AND AS PER THE SITE CONDITION WHEREIN . I CERTIFY THAT THE BUILDING PLAN HAS BEEN DRAWN UP AS PER PROVISION OF W.B. MUNICIPAL IT IS A BUILDABLE SITE AND NOT A TANK OR FILLED UP TANK. Sanjay Mandal CA/98/23821 SANJAY MANDAL C.O.A. REG. NO. CA/98/23821 SIGNATURE OF ARCHITECT	THE STRUCTURAL DESIGNS AND DRAWINGS OF BOTH FOUNDATION AND SUPERSTRUCTURE OF THE BUILDING HAS BEEN MADE BY ME CONSIDERING ALL POSSIBLE LOADS INCLUDING THE SEISMIC LOAD AS PER NATIONAL BUILDING CODE OF INDIA AND CERTIFY THAT IT IS SAFE AND STABLE IN ALL RESPECTS UTPAL SANTRA B.C.E., M.C.E.(STRUCT.) F.I.E.F.1212601 KMC Empanelled Structural Engineer Class-I, E.S.E. No. 1/58 SIGNATURE OF STRUCTURAL ENGINEER	I/WE DO HEREBY CERTIFY THAT THE BUILDING SITE PROPOSED FOR CONSTRUCTION AT HOLDING NO. 449/A/2, G.T. ROAD, DISTRICT: HOOGHLY, P.S. - SERAMPORE, MOUZA - MAHESH, J.L. NO. - 15, L.R. KHATIAN NO. - 11331 UNDER SERAMPORE MUNICIPALITY, UNDER THE JURISDICTION OF HAS BEEN VISITED BY ME / US AND ALL THE DESIGNS, DRAWING, SOIL TEST REPORT AND LOAD TEST RESULTS FOR FOUNDATION AND SUPERSTRUCTURE HAVE BEEN DULY REVIWED CONFORMING TO STIPULATIONS OF ALL LATEST RELEVANT IS CODE OF PRACTICE AND NATIONAL BUILDING CODE AND IT IS FOUND THAT EVERYTHING IS COMPLETELY IN ORDER AND THE PROPOSED FOUNDATION AND SUPER STRUCTURE ARE SAFE IN ALL RESPECT. Dr. M. K. ROY B.C.E.(Jadavpur), M. Sc. TECH, (Manchester, U.K. A.M.C.S.E.), C. ENG, M.I. STRUCT. E. (London) Membership No. 20108900 KMC Empanelled Structural REVIEWER, E. S. R - (1) 6/12 SIGNATURE OF STRUCTURAL REVIEWER	WE HEREBY CERTIFY THAT THE FOUNDATION AND SUPERSTRUCTURE OF THE BUILDING PROPOSED FOR SANCTION ON HOLDING NO. 449/A/2, G.T. ROAD, DISTRICT: HOOGHLY, P.S. - SERAMPORE, MOUZA - MAHESH, J.L. NO. - 15, L.R. KHATIAN NO. - 11331, UNDER SERAMPORE MUNICIPALITY, HAVE BEEN SO DESIGNED BY ME / US WILL MAKES SUCH FOUNDATION AND SUPERSTRUCTURE SAFE IN ALL RESPECT INCLUDING THE CONSIDERATION OF BEARING CAPACITY AND SETTLEMENT OF SOIL ETC. Sanjay Mandal CA/98/23821 SIGNATURE OF ARCHITECT For C. E. Testing Company Pvt. Ltd. Geotechnical Consultant Dr. M. Nayak, MD. DB (Civil), Ph. D. (Geotech) SIGNATURE OF GEO - TECHNICAL ENGINEER UTPAL SANTRA B.C.E., M.C.E.(STRUCT.) F.I.E.F.1212601. KMC Empanelled Structural Engineer Class-I, E.S.E. No. 1/58 SIGNATURE OF STRUCTURAL ENGINEER

HAPPY NIKETAN PRIVATE LIMITED
Constituted Attorney
SIGNATURE OF OWNER

ARCHITECT
ARCHITECT HAFEEZ CONTRACTOR
29 Bank Street Fort
Mumbai - 400 023
T : +91 22 22661920
E : exec@hcontractor.com
www.architecthafeezcontractor.com

ARCHITECT
INNATE ARCHITECTURE PLANNING INTERIORS
26/2, BALLYGUNGE CIRCULAR ROAD,
UDAYAN PARK, FLAT NO.-7,
3RD FLOOR, KOL-19
TEL : (033) 4000 6422/ 23/ 24/ 25/ 26
www.innateindia.com

DRG. NO.	IN/1247/CORP/LOT - 3/AR-14		
SCALE	1:200	DRAWN BY	BANYA
DATE	08.09.17	CHKD BY	S.M
JOB NO.	IN/1247	APVD BY	
DESIGNED BY	INNATE		
ISSUE STATUS	CORPORATION		
SHEET NO:-			

THIS DRAWING IS A PRIVATE AND CONFIDENTIAL DOCUMENT AND IT MUST NOT TO BE COPIED OR LENT WITHOUT THE CONCENT OF M/S INNATE