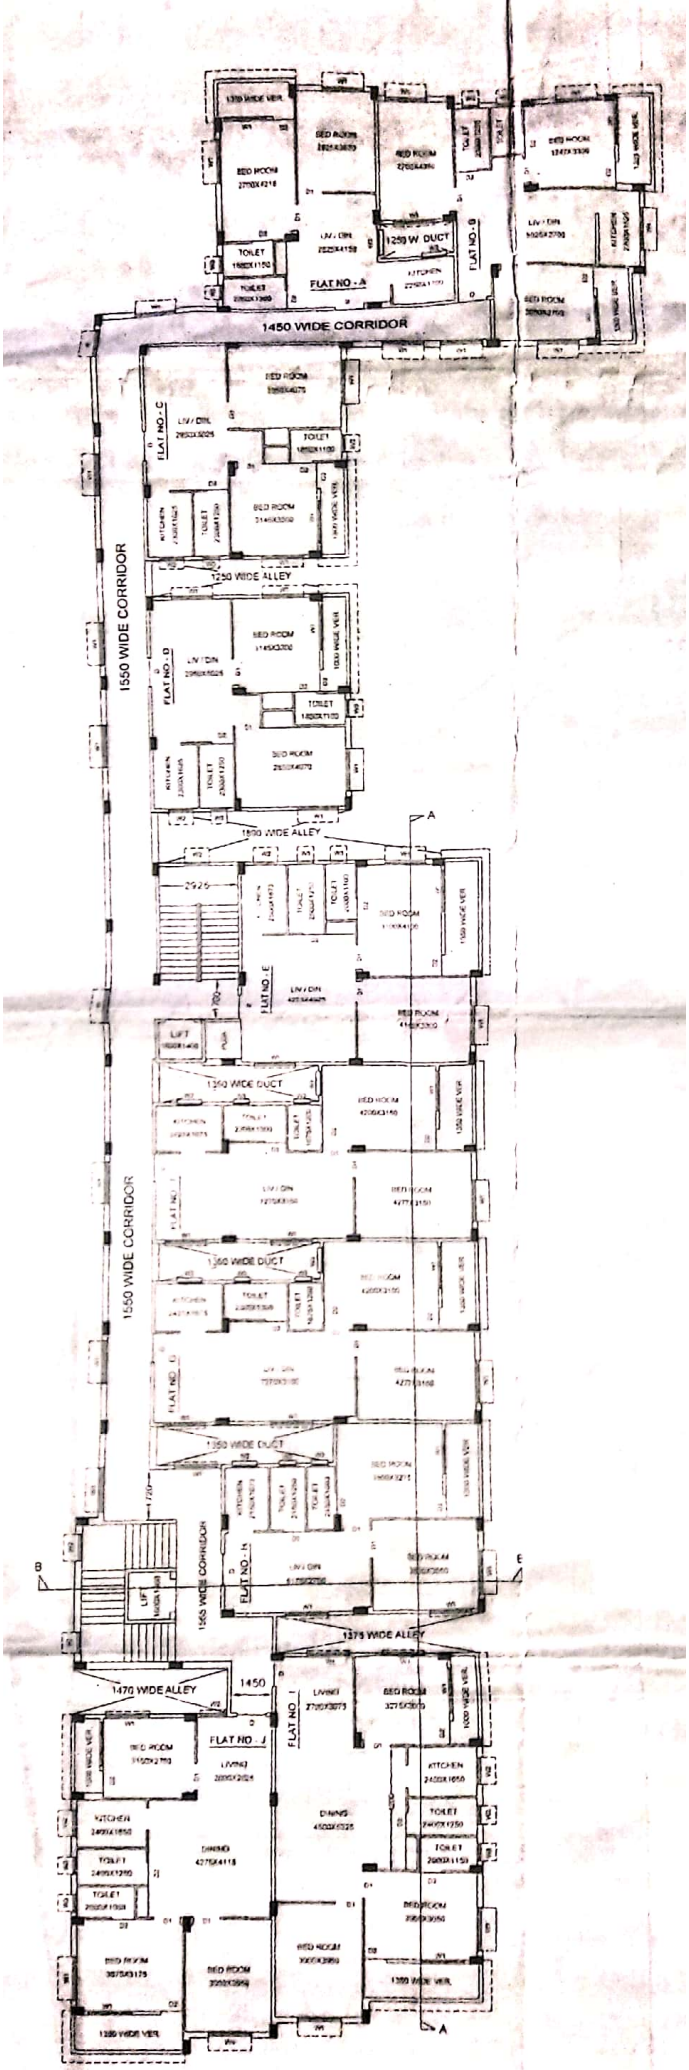

TYPICAL FLOOR PLAN

1ST, 2ND, 3RD & 4TH FLOOR