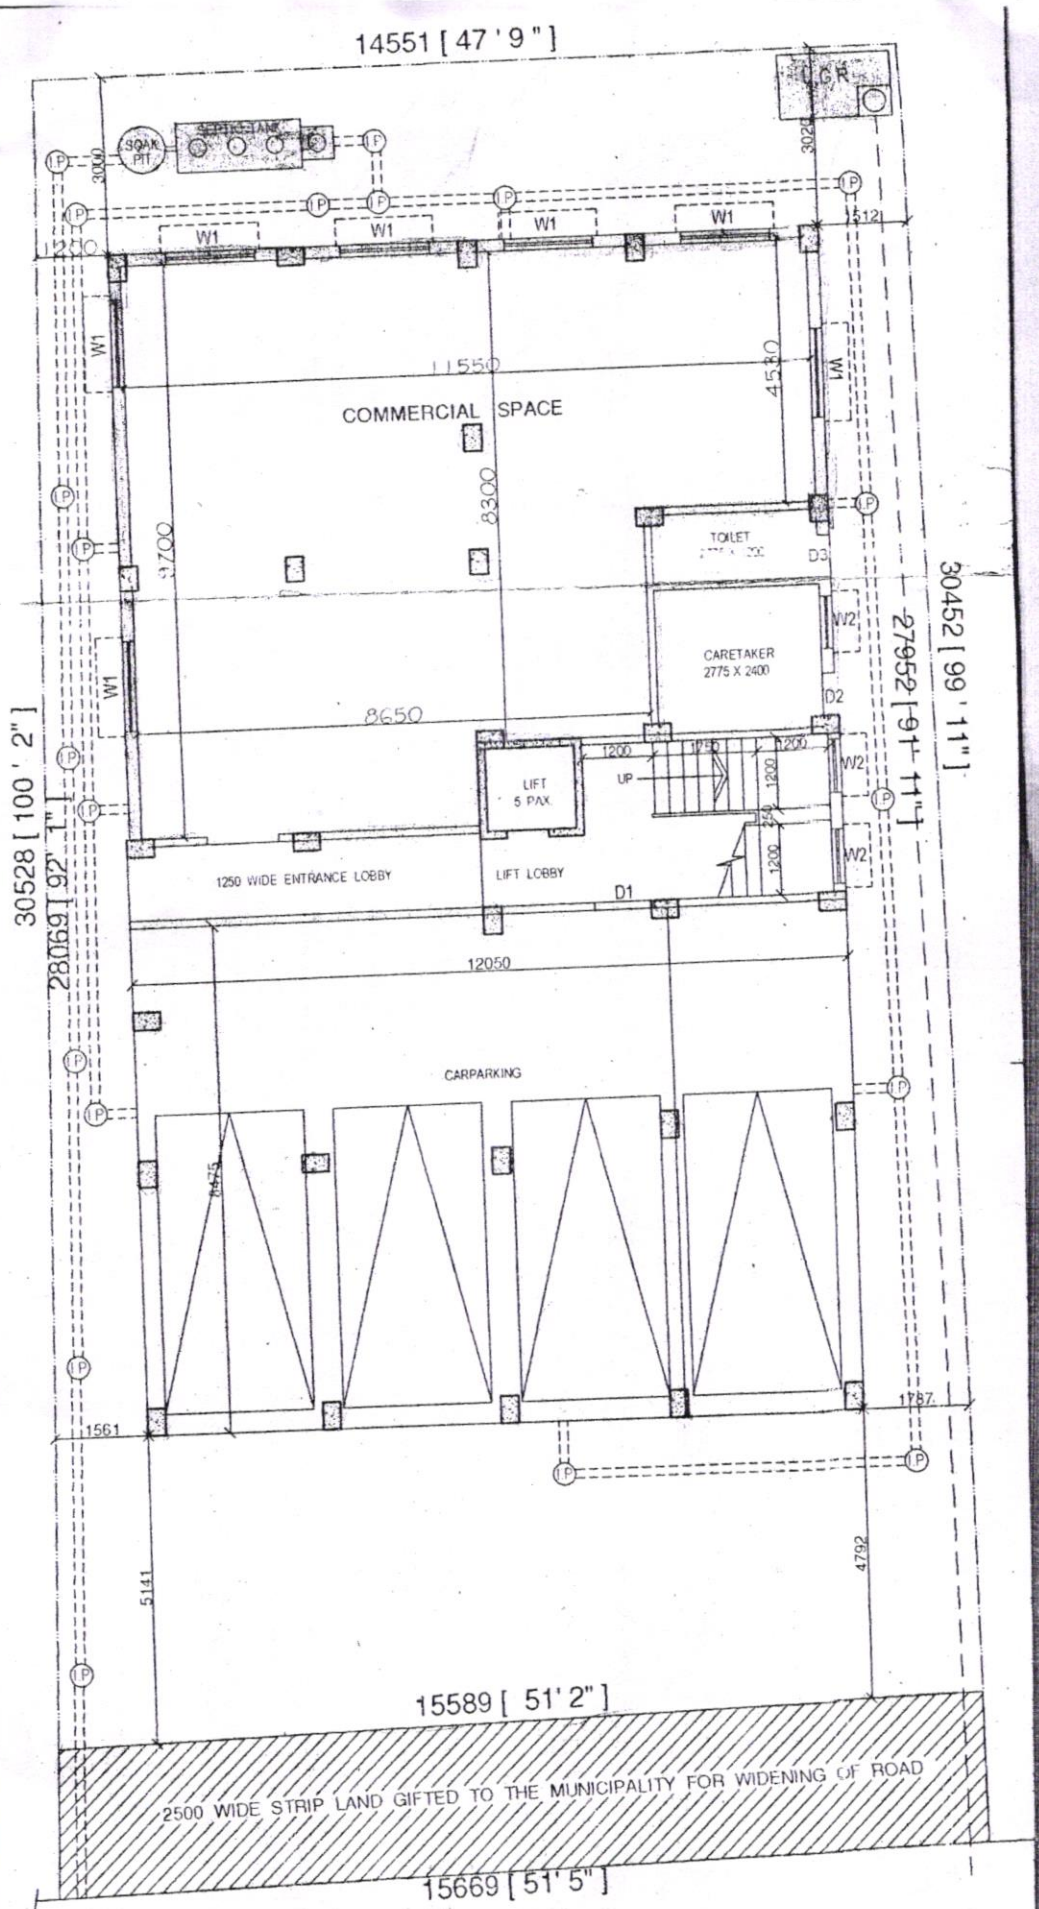

S. P. CONSTRUCTION

Partner

GROUND FLOOR PLAN