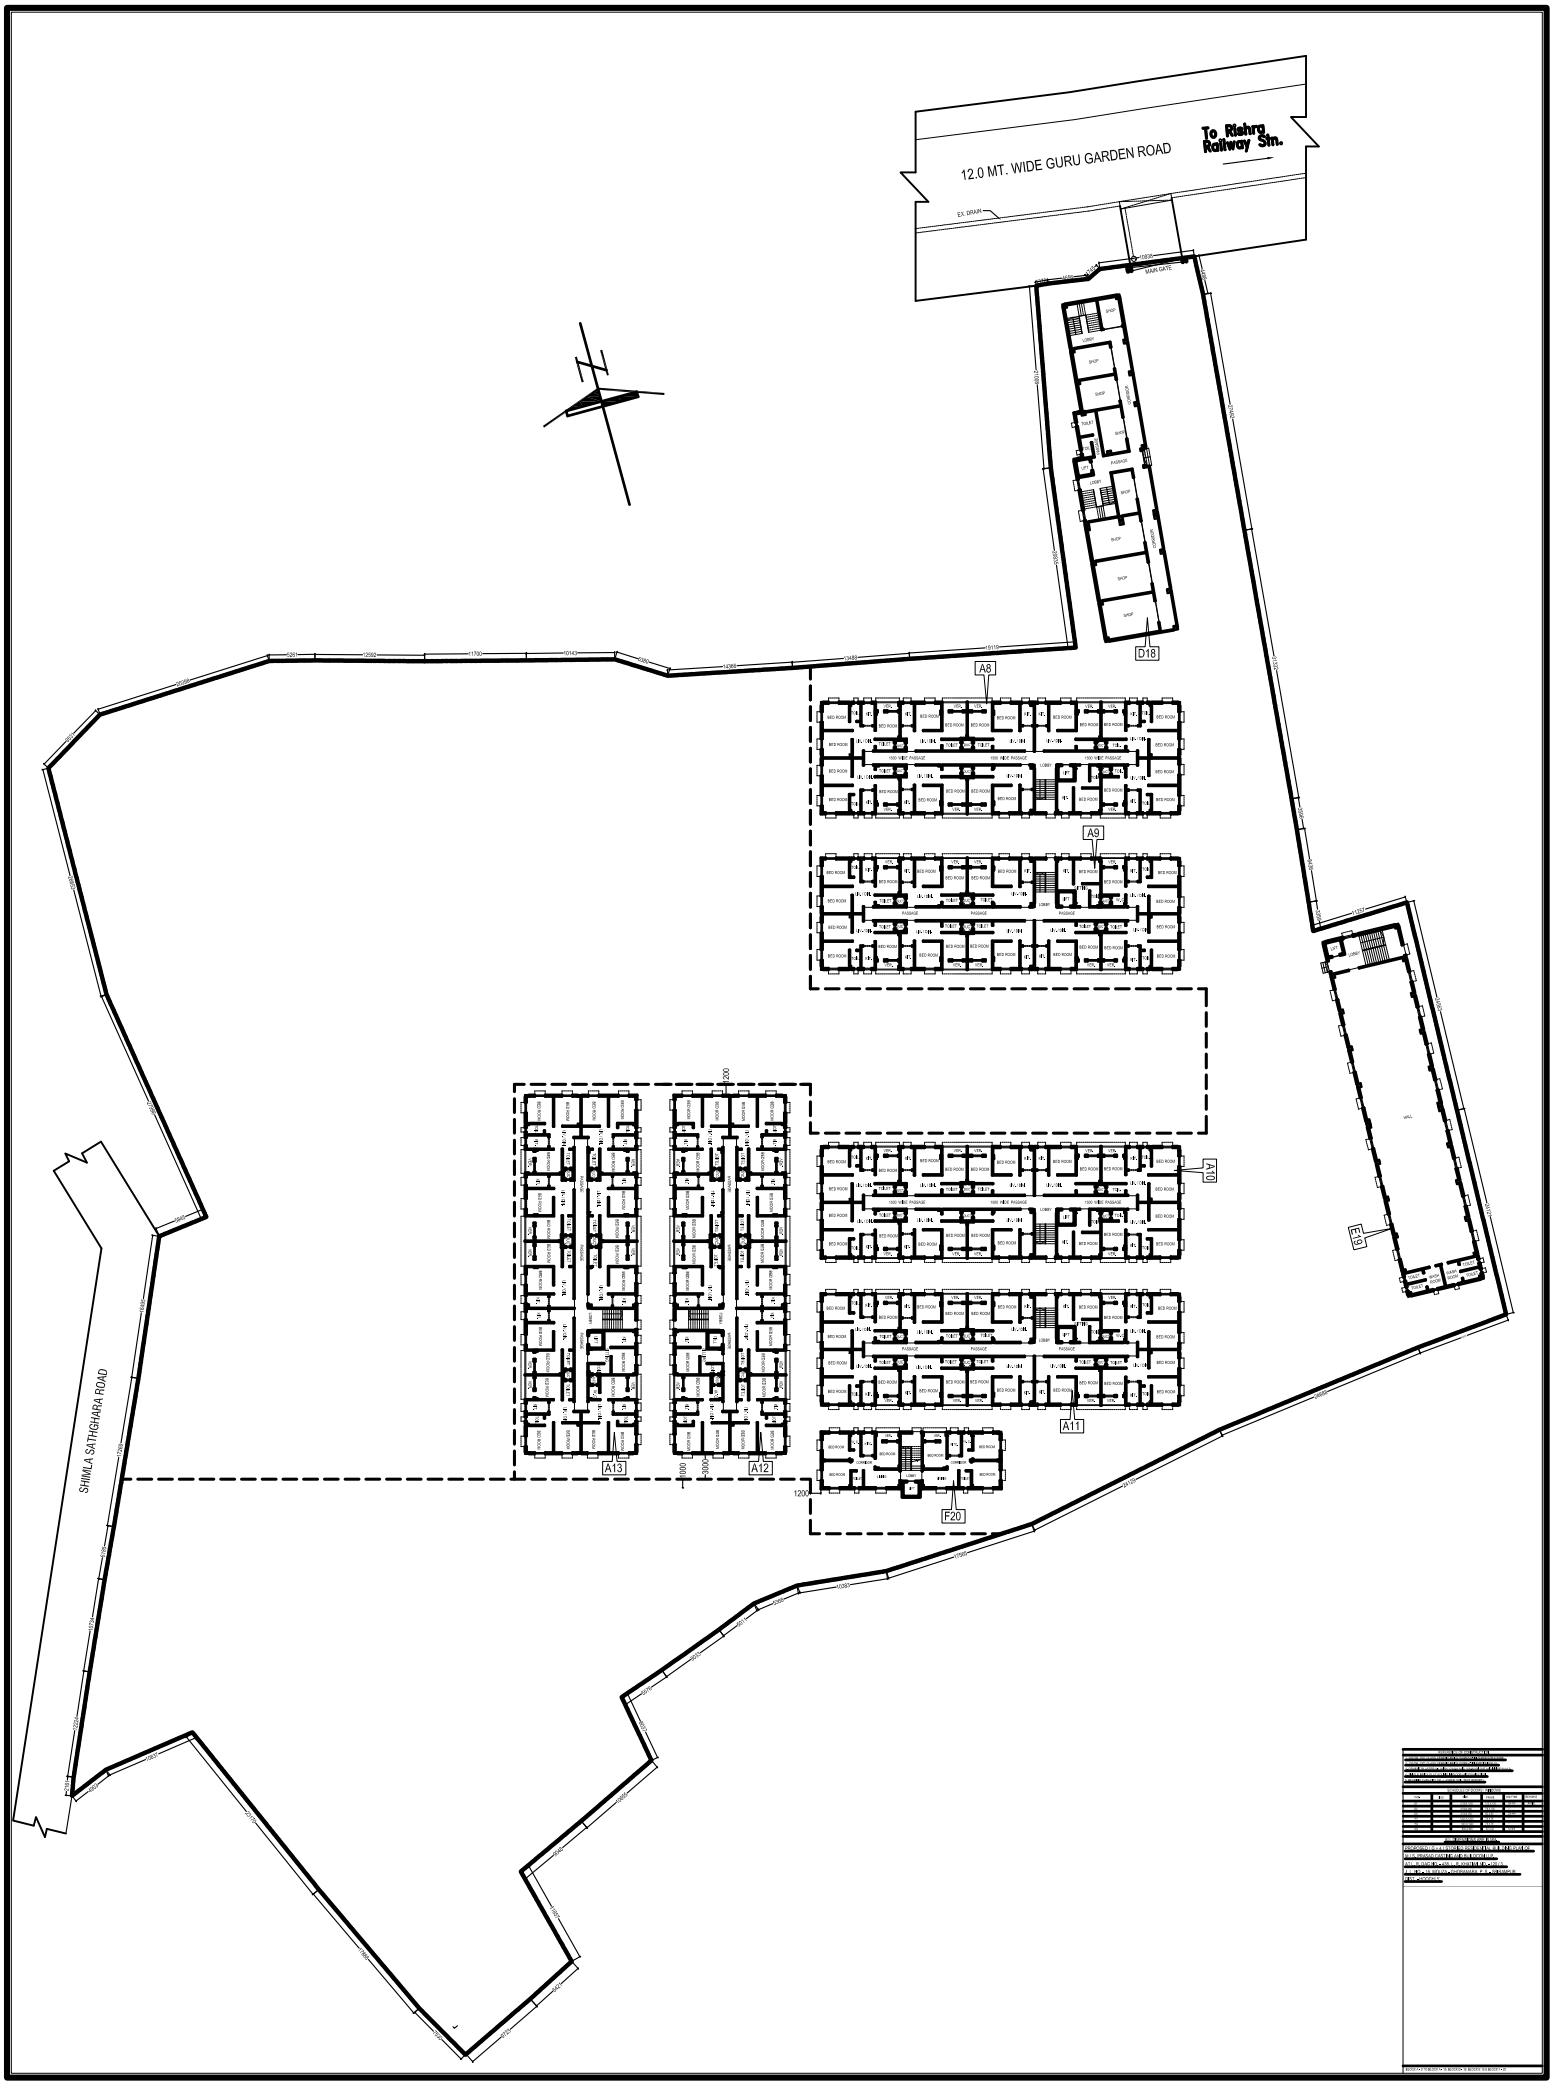
12.0 MT. WIDE GURU GARDEN ROAD
To Rishrg Railway Stn.
EX. DRAIN
MAIN GATE
SHOP
D18
A8
A9
A10
A11
A12
A13
F19
F20
SHIMLA SAITHGHARA ROAD