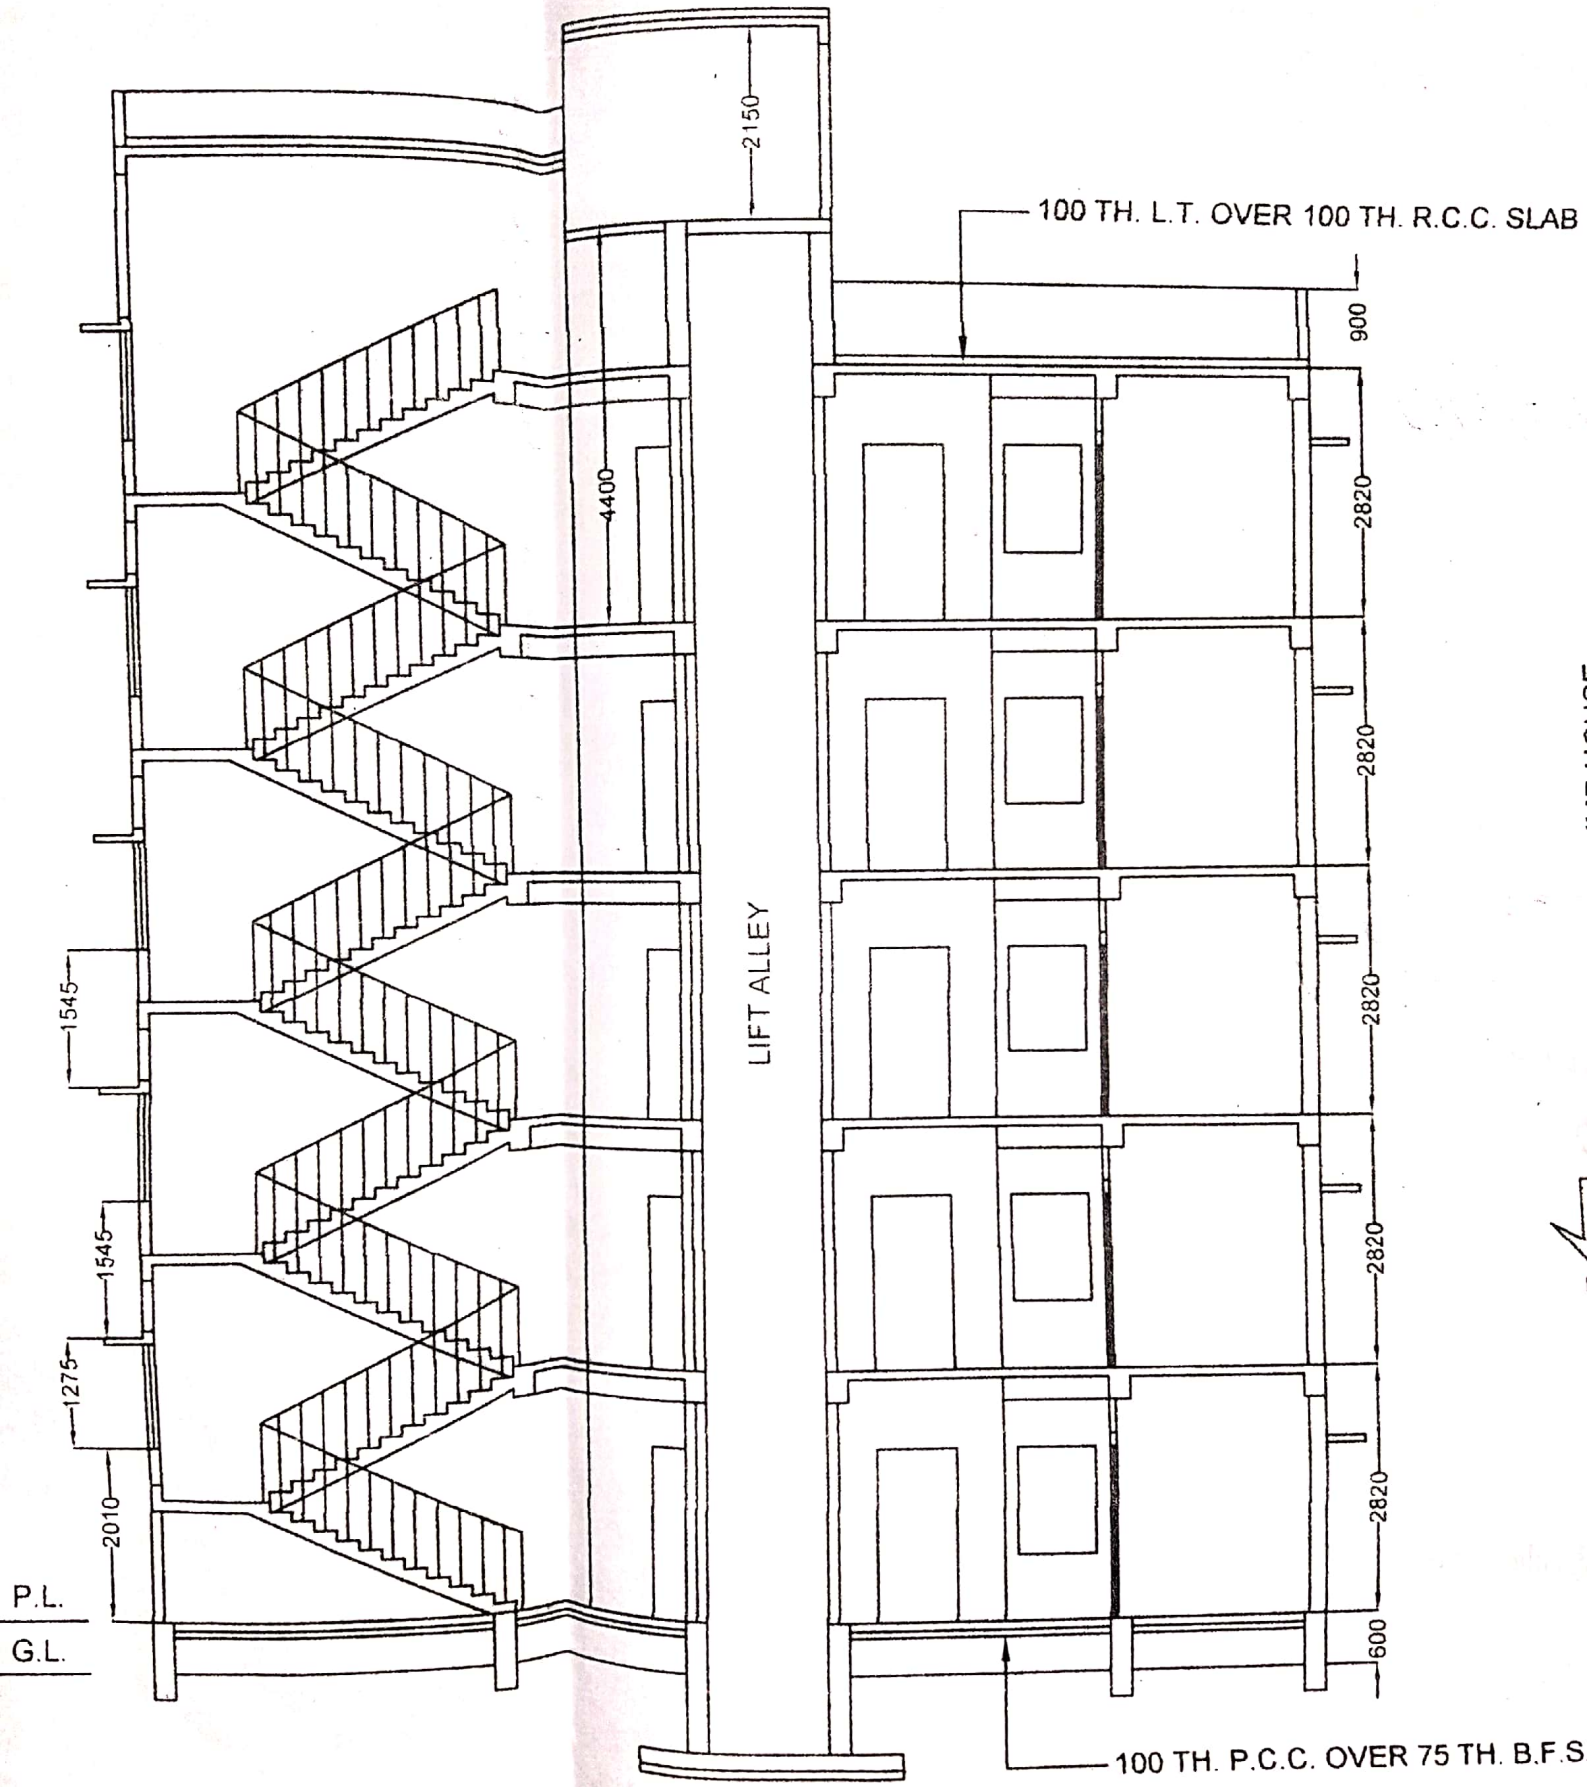

SECTION ON B-B