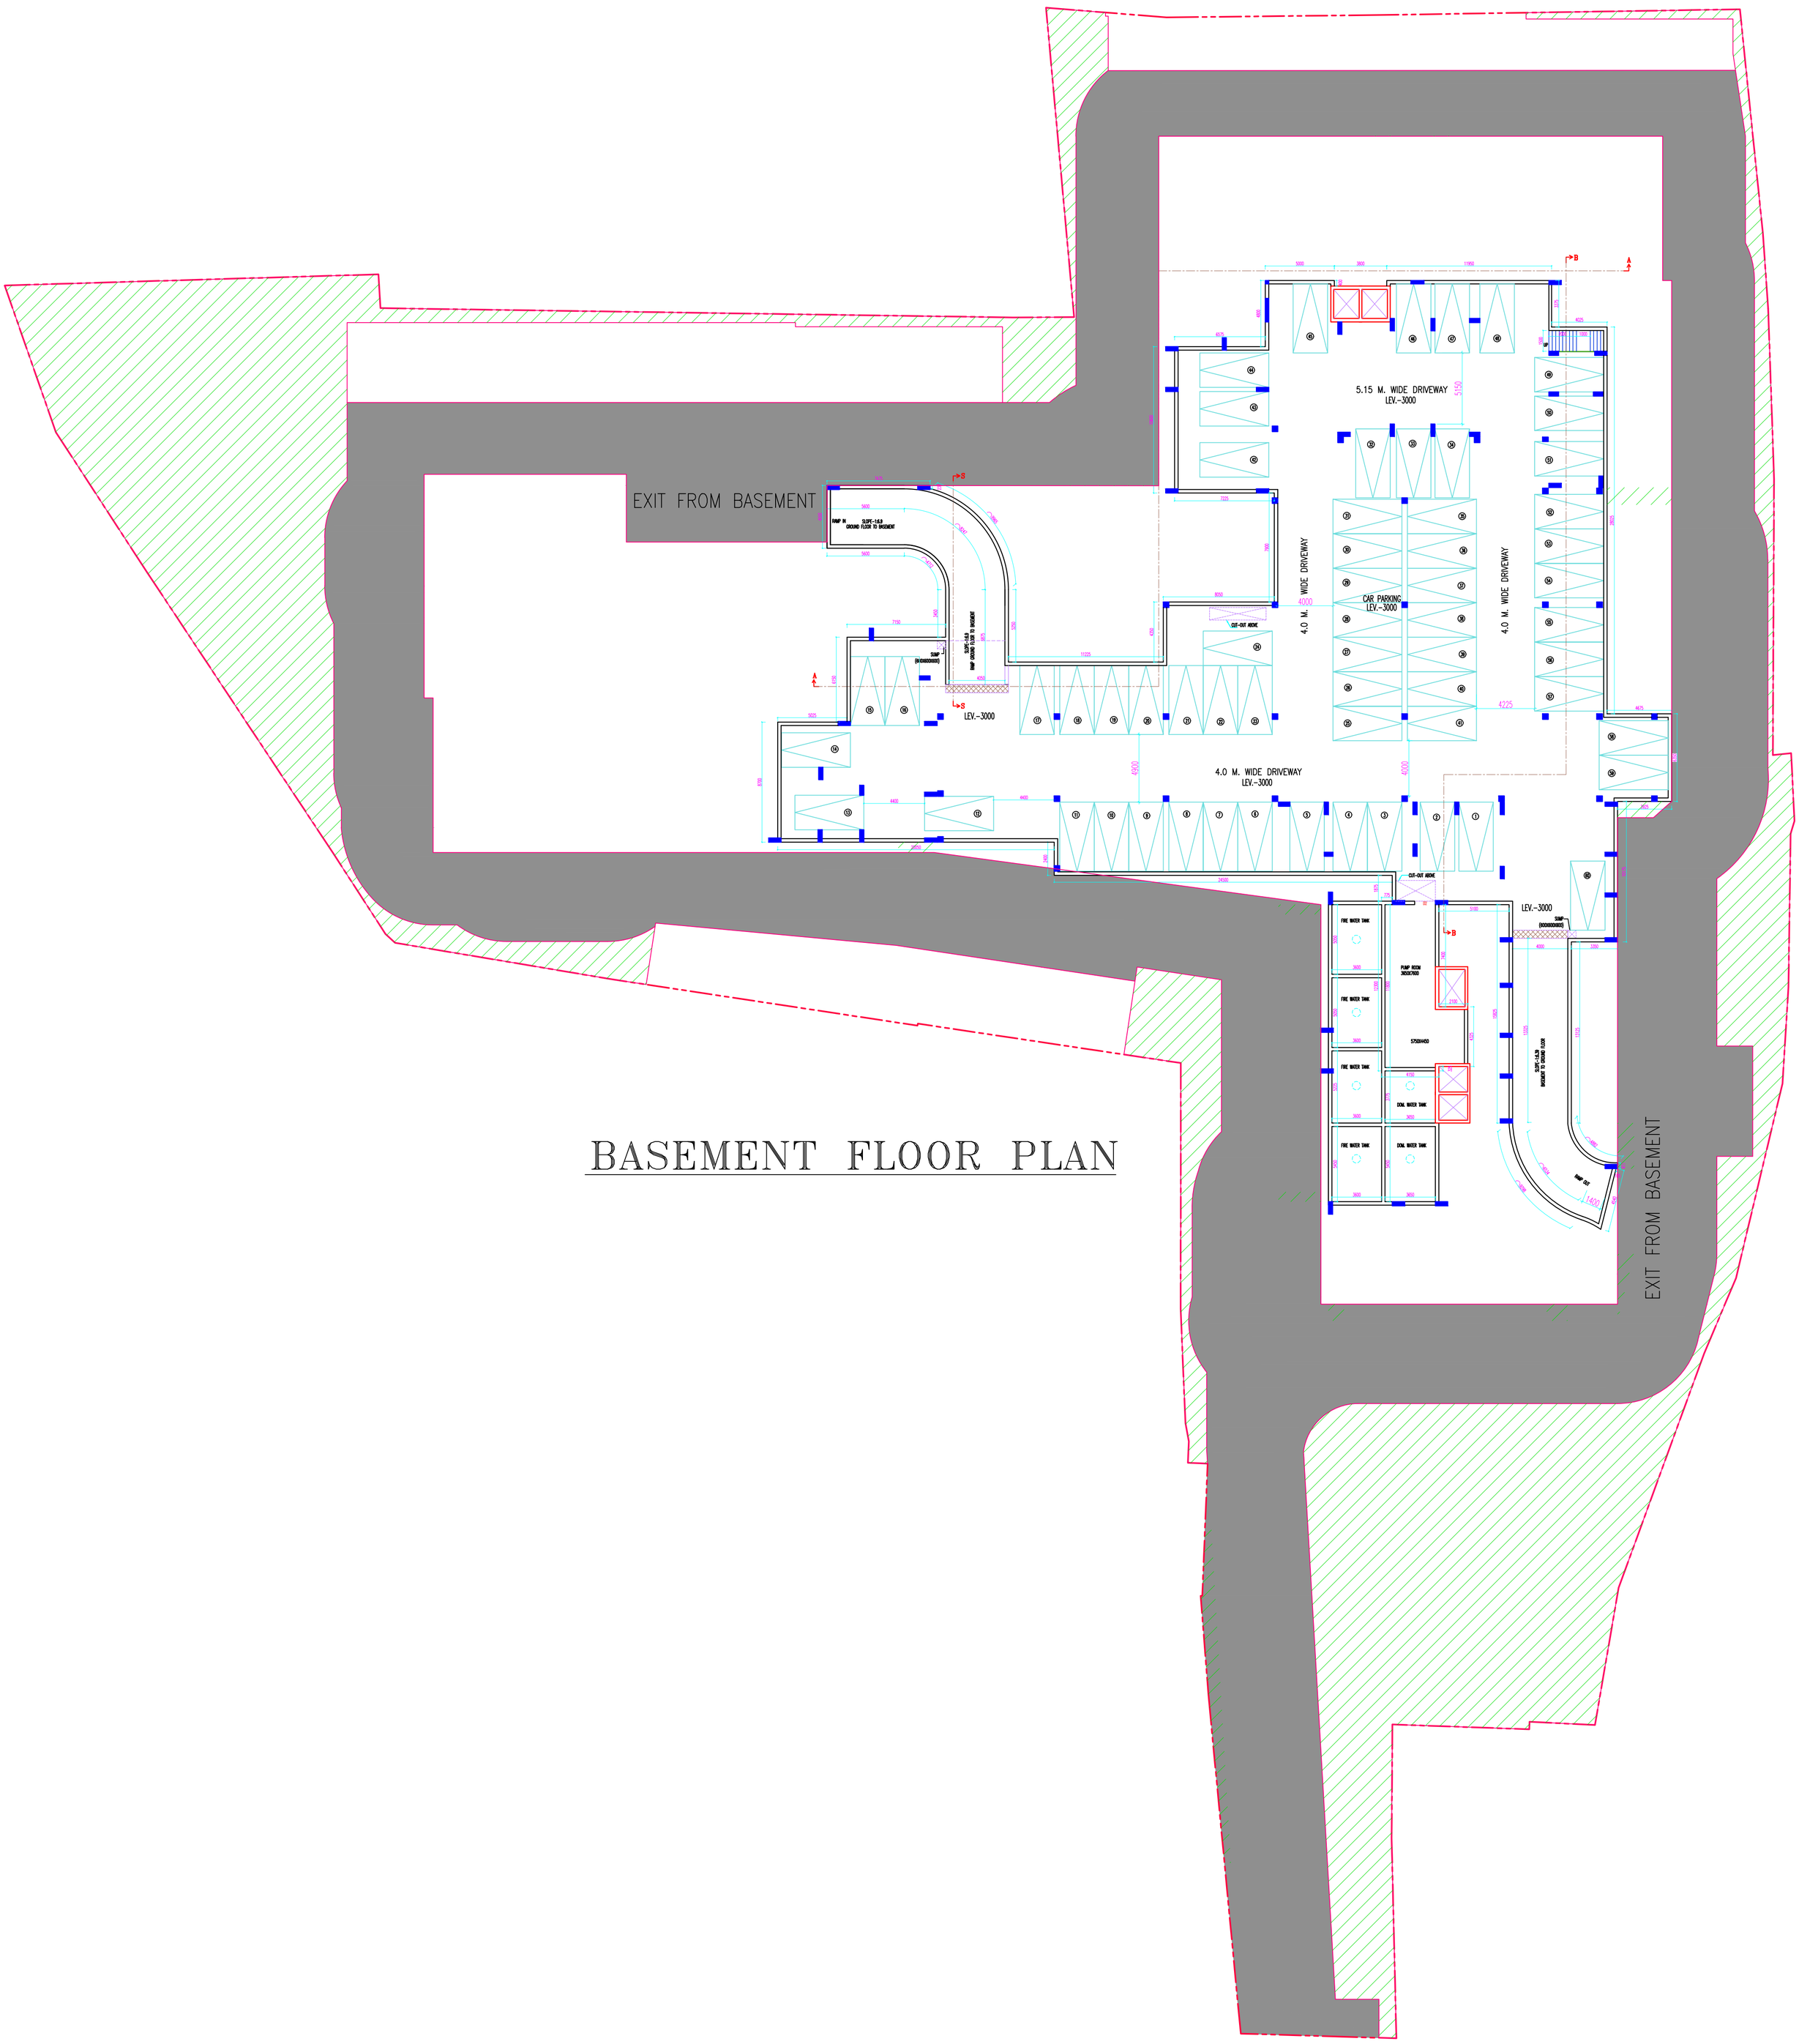

BASEMENT FLOOR PLAN