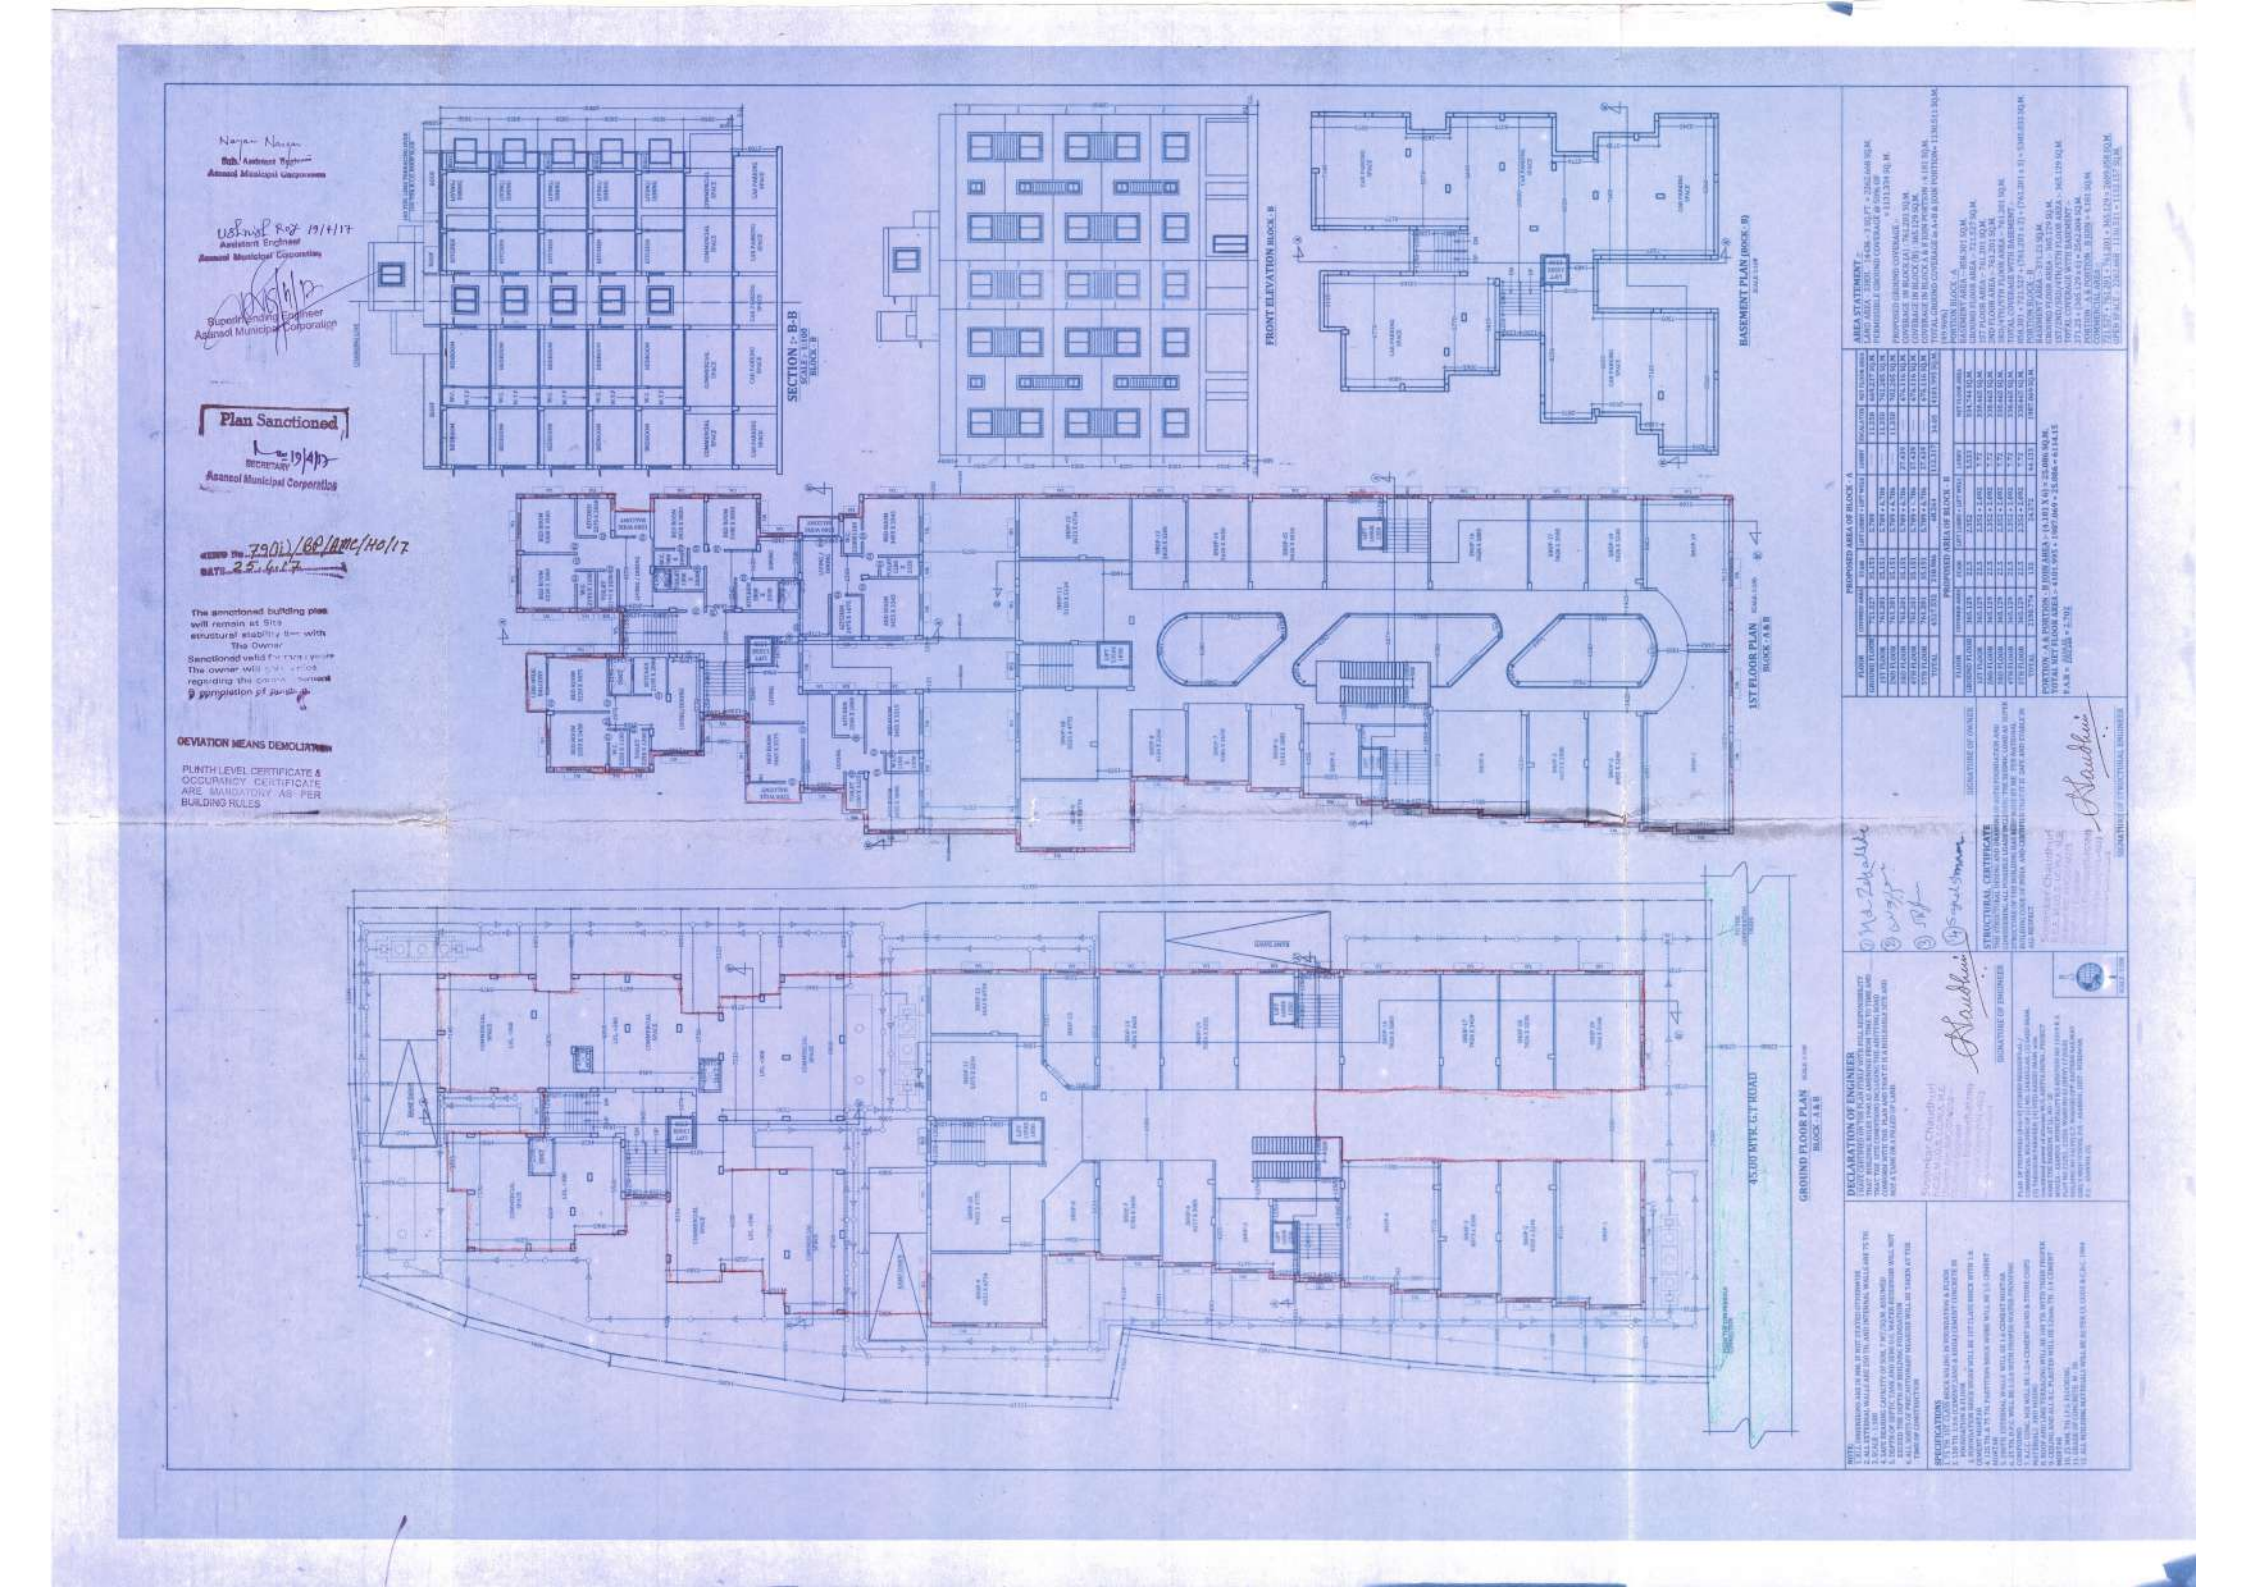
Plan Sanctioned
Asansol Municipal Corporation
SECTION :- B-B
SCALE :- 1:100
BLOCK :- B
FRONT ELEVATION BLOCK :- B
BASEMENT PLAN (BLOCK :- B)
1ST FLOOR PLAN
BLOCK :- A & B
GROUND FLOOR PLAN
BLOCK :- A & B
45.00 MTR. G.T. ROAD
DEVIATION MEANS DEMOLITION
PLINTH LEVEL CERTIFICATE &
OCCUPANCY CERTIFICATE
ARE MANDATORY AS PER
BUILDING RULES
AREA STATEMENT :-
PROPOSED AREA OF BLOCK :- A
PROPOSED AREA OF BLOCK :- B
DECLARATION OF ENGINEER
STRUCTURAL CERTIFICATE
SIGNATURE OF OWNER
SIGNATURE OF ENGINEER
SIGNATURE OF STRUCTURAL ENGINEER
SPECIFICATIONS