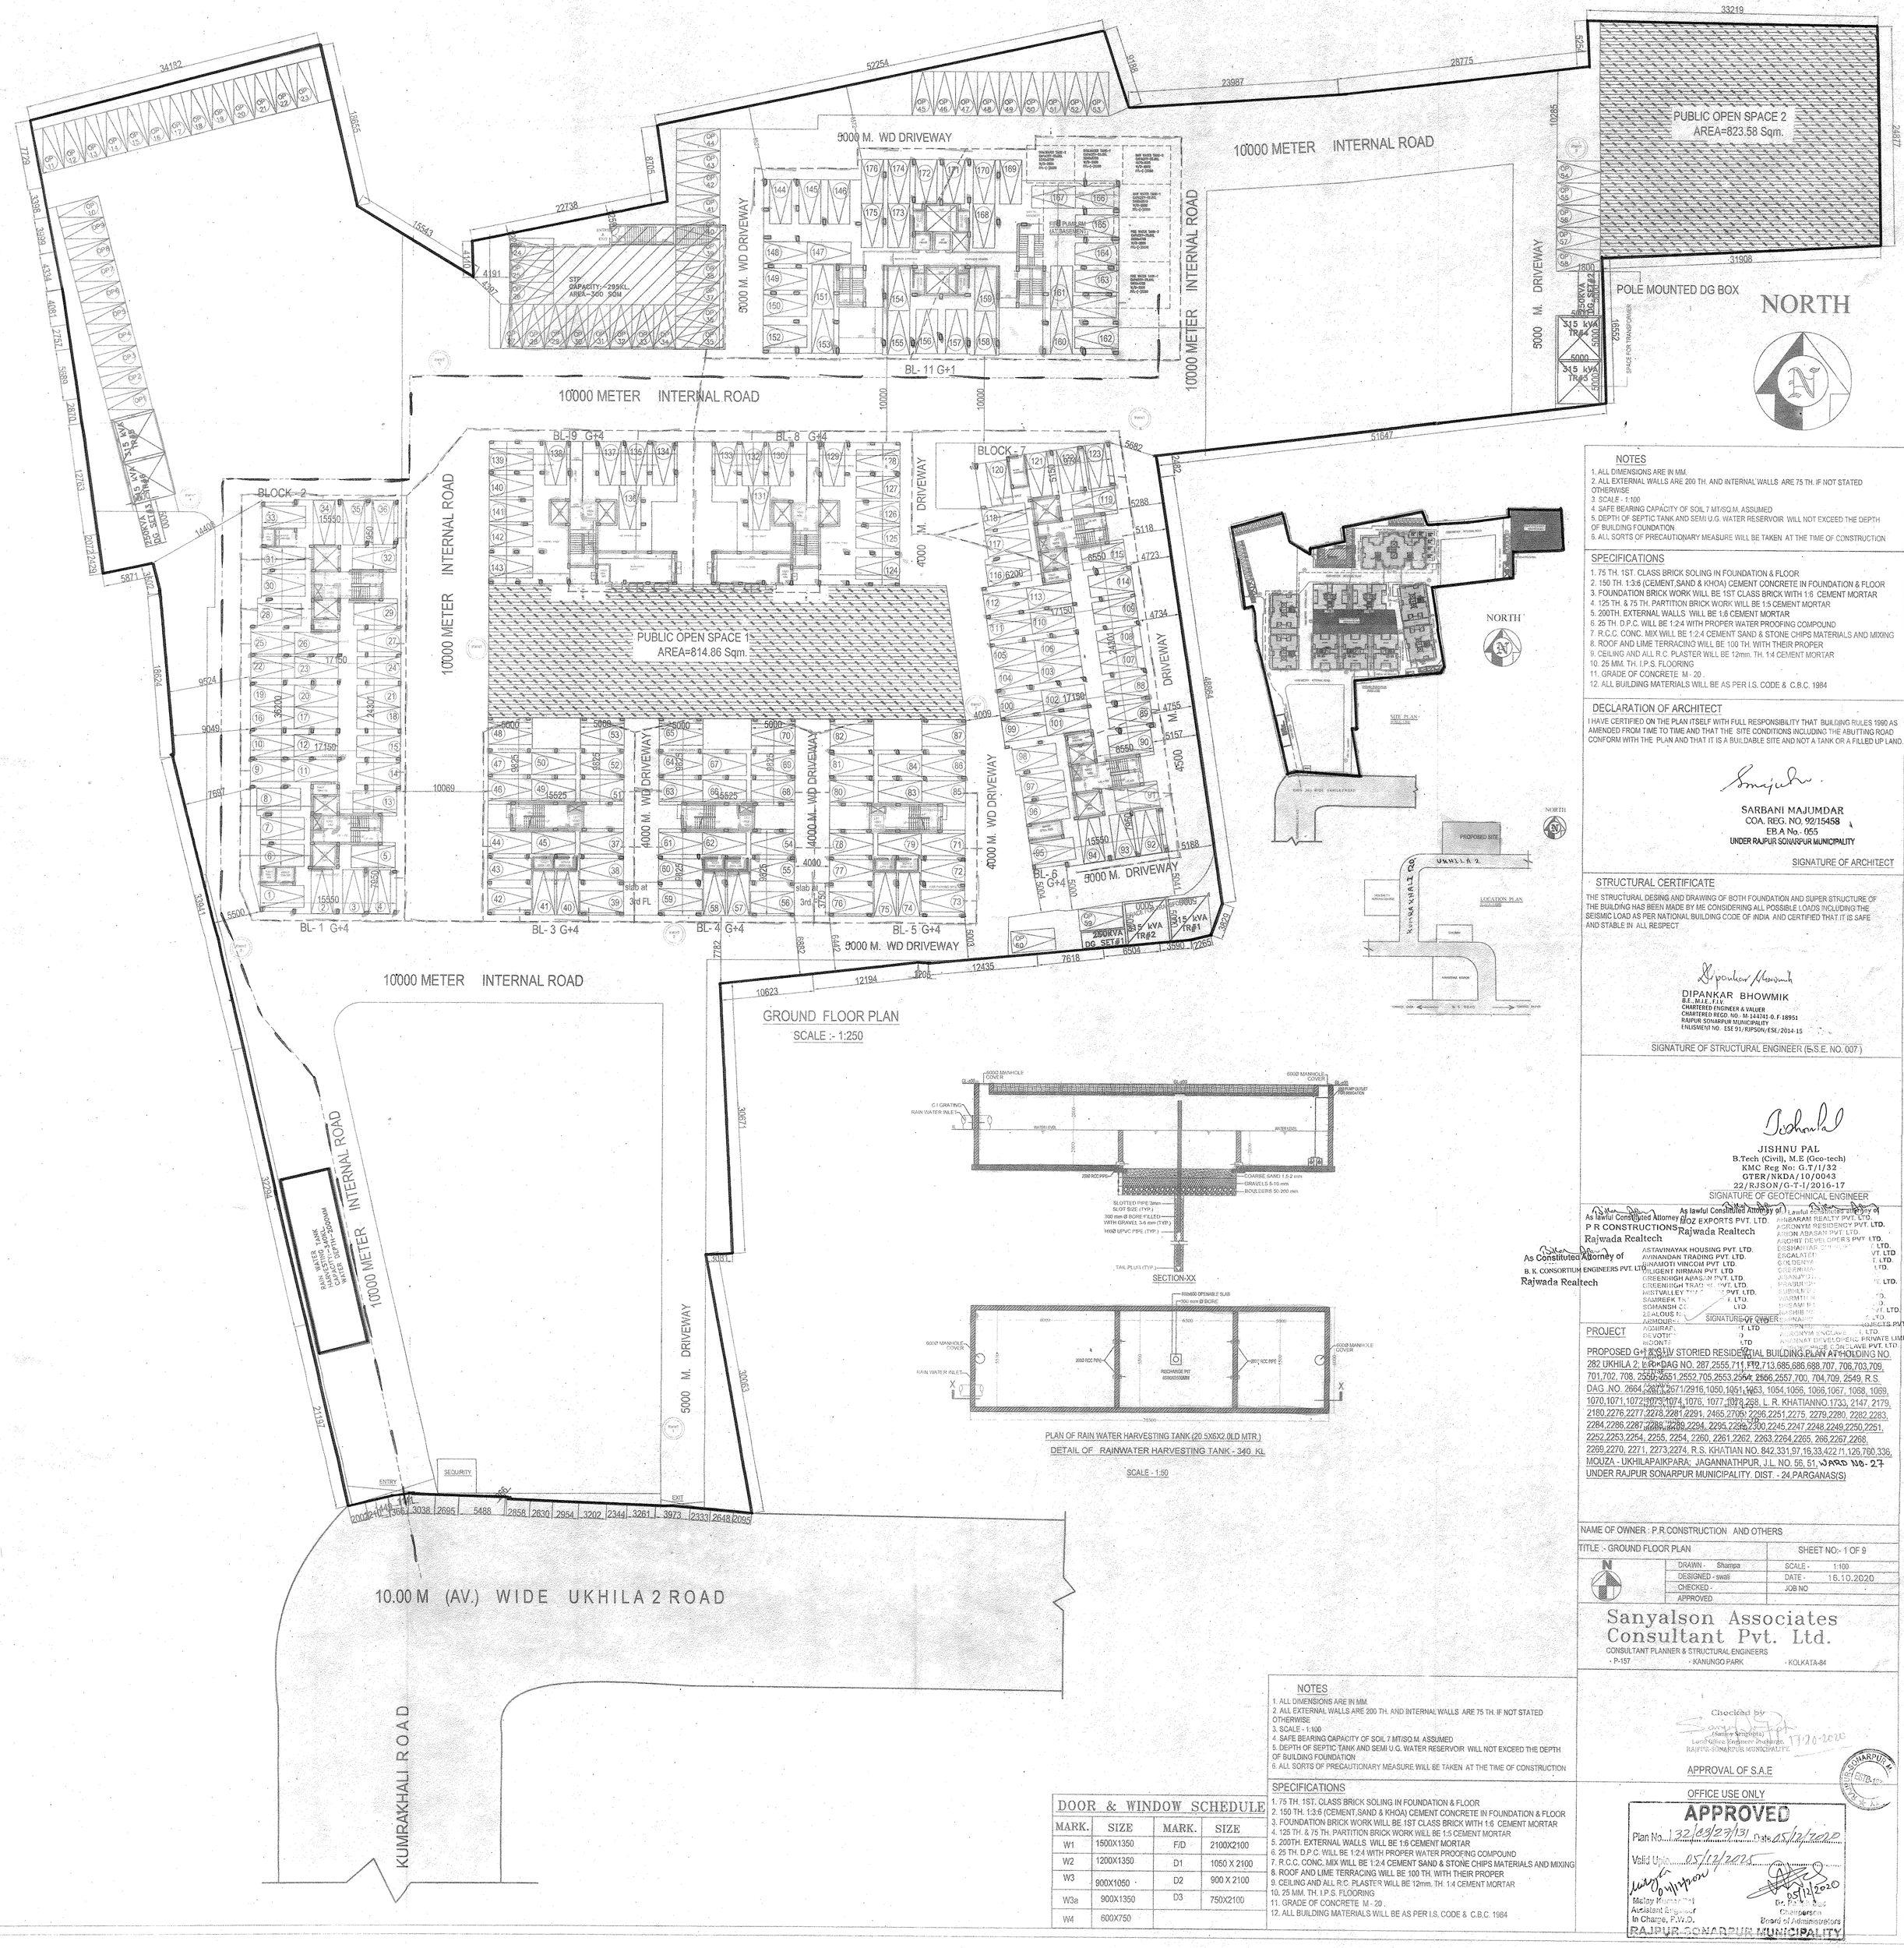

NOTES

1. ALL DIMENSIONS ARE IN MM.
2. ALL EXTERNAL WALLS ARE 200 TH. AND INTERNAL WALLS ARE 75 TH. IF NOT STATED OTHERWISE
3. SCALE - 1:100
4. SAFE BEARING CAPACITY OF SOIL 7 MT/SQ.M. ASSUMED
5. DEPTH OF SEPTIC TANK AND SEMI U.G. WATER RESERVOIR WILL NOT EXCEED THE DEPTH OF BUILDING FOUNDATION
6. ALL SORTS OF PRECAUTIONARY MEASURE WILL BE TAKEN AT THE TIME OF CONSTRUCTION

SPECIFICATIONS

1. 75 TH. 1ST. CLASS BRICK SOLING IN FOUNDATION & FLOOR
2. 150 TH. 1:3:6 (CEMENT,SAND & KHOA) CEMENT CONCRETE IN FOUNDATION & FLOOR
3. FOUNDATION BRICK WORK WILL BE 1ST CLASS BRICK WITH 1:6 CEMENT MORTAR
4. 125 TH. & 75 TH. PARTITION BRICK WORK WILL BE 1:5 CEMENT MORTAR
5. 200TH. EXTERNAL WALLS WILL BE 1:6 CEMENT MORTAR
6. 25 TH. D.P.C. WILL BE 1:2:4 WITH PROPER WATER PROOFING COMPOUND
7. R.C.C. CONC. MIX WILL BE 1:2:4 CEMENT SAND & STONE CHIPS MATERIALS AND MIXING
8. ROOF AND LIME TERRACING WILL BE 100 TH. WITH THEIR PROPER
9. CEILING AND ALL R.C. PLASTER WILL BE 12mm. TH. 1:4 CEMENT MORTAR
10. 25 MM. TH. I.P.S. FLOORING
11. GRADE OF CONCRETE M - 20 .
12. ALL BUILDING MATERIALS WILL BE AS PER I.S. CODE & C.B.C. 1984

DECLARATION OF ARCHITECT

I HAVE CERTIFIED ON THE PLAN ITSELF WITH FULL RESPONSIBILITY THAT BUILDING RULES 1990 AS AMENDED FROM TIME TO TIME AND THAT THE SITE CONDITIONS INCLUDING THE ABUTTING ROAD CONFORM WITH THE PLAN AND THAT IT IS A BUILDABLE SITE AND NOT A TANK OR A FILLED UP LAND.

SARBANI MAJUMDAR
COA. REG. NO. 92/15458
EB.A No.- 055
UNDER RAJPUR SONARPUR MUNICIPALITY

SIGNATURE OF ARCHITECT

STRUCTURAL CERTIFICATE

THE STRUCTURAL DESING AND DRAWING OF BOTH FOUNDATION AND SUPER STRUCTURE OF THE BUILDING HAS BEEN MADE BY ME CONSIDERING ALL POSSIBLE LOADS INCLUDING THE SEISMIC LOAD AS PER NATIONAL BUILDING CODE OF INDIA AND CERTIFIED THAT IT IS SAFE AND STABLE IN ALL RESPECT

DIPANKAR BHOWMIK
B.E., M.I.E., F.I.V.
CHARTERED ENGINEER & VALUER
CHARTERED REGD. NO.- M-144741-0, F-18951
RAJPUR SONARPUR MUNICIPALITY
ENLISMENT NO.- ESE 91/RJPSON/ESE/2014-15

SIGNATURE OF STRUCTURAL ENGINEER (E.S.E. NO. 007)

JISHNU PAL
B.Tech (Civil), M.E (Geo-tech)
KMC Reg No: G.T/1/32
GTER/NKDA/10/0043
22/RJSON/G-T-I/2016-17

SIGNATURE OF GEOTECHNICAL ENGINEER

As lawful Constituted Attorney of P R CONSTRUCTIONS
Rajwada Realtech

As lawful Constituted Attorney of B. K. CONSORTIUM ENGINEERS PVT. LTD.
Rajwada Realtech

As lawful Constituted Attorney of MOZ EXPORTS PVT. LTD.
Rajwada Realtech

ASTAVINAYAK HOUSING PVT. LTD.
AVINANDAN TRADING PVT. LTD.
BINAMOTI VINCOM PVT. LTD.
DILIGENT NIRMAN PVT. LTD.
GREENHIGH ABASAN PVT. LTD.
GREENHIGH TRADING PVT. LTD.
MISTVALLEY TOWN PVT. LTD.
SAMREEK TOWN PVT. LTD.
SOMANSH COMMOTRADE PVT. LTD.
ZEALOUS NIRMAN PVT. LTD.
ARMOUREX AGRIMART PVT. LTD.
DEVOTION BUILDTECH PVT. LTD.
RIDDHI SIDDHI BUILDWELL PVT. LTD.

SIGNATURE OF OWNER

As lawful Constituted Attorney of
AHIRARAM REALTY PVT. LTD.
AGRONYM RESIDENCY PVT. LTD.
ARION ABASAN PVT. LTD.
ARCHIT DEVELOPERS PVT. LTD.
DISHANTAK [illegible] PVT. LTD.
ESCALATED [illegible] PVT. LTD.
GOLDENYA [illegible] PVT. LTD.
GREENMAN [illegible] PVT. LTD.
JASANVY [illegible] PVT. LTD.
PRABHUDEV [illegible] PVT. LTD.
SUBHLIFE [illegible] PVT. LTD.
WARMTHEX [illegible] PVT. LTD.
BHSAMBHU [illegible] PVT. LTD.
RASHIB [illegible] PVT. LTD.
SUNANYA [illegible] PVT. LTD.
AGRONYM ENCLAVE PVT. LTD.
AGRONYM DEVELOPERS PRIVATE LIMITED
RISHIKA ABASE CONCLAVE PVT. LTD.
[illegible] PVT. LTD.
[illegible] PVT. LTD.
[illegible]