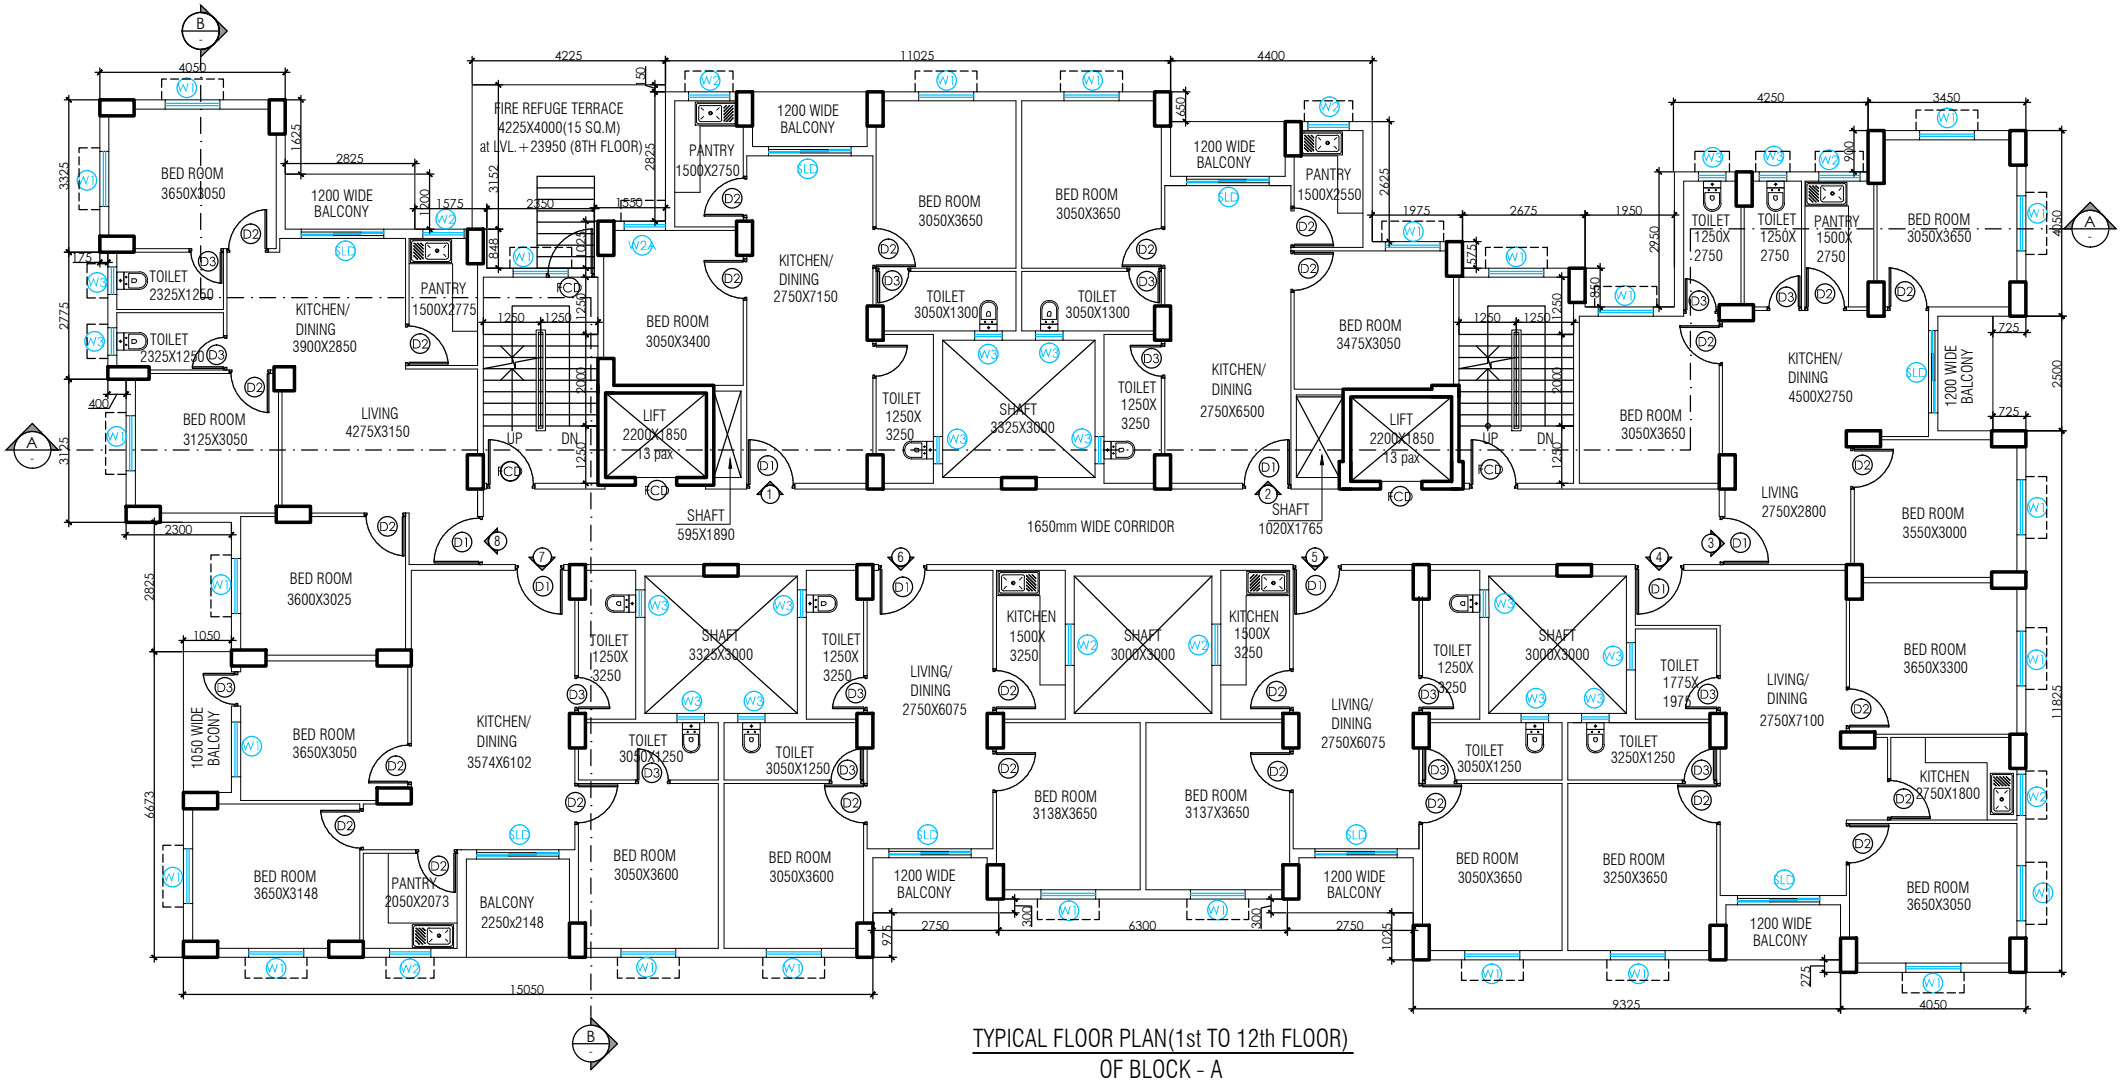

TYPICAL FLOOR PLAN(1st TO 12th FLOOR)
OF BLOCK - A
SCALE-1:100