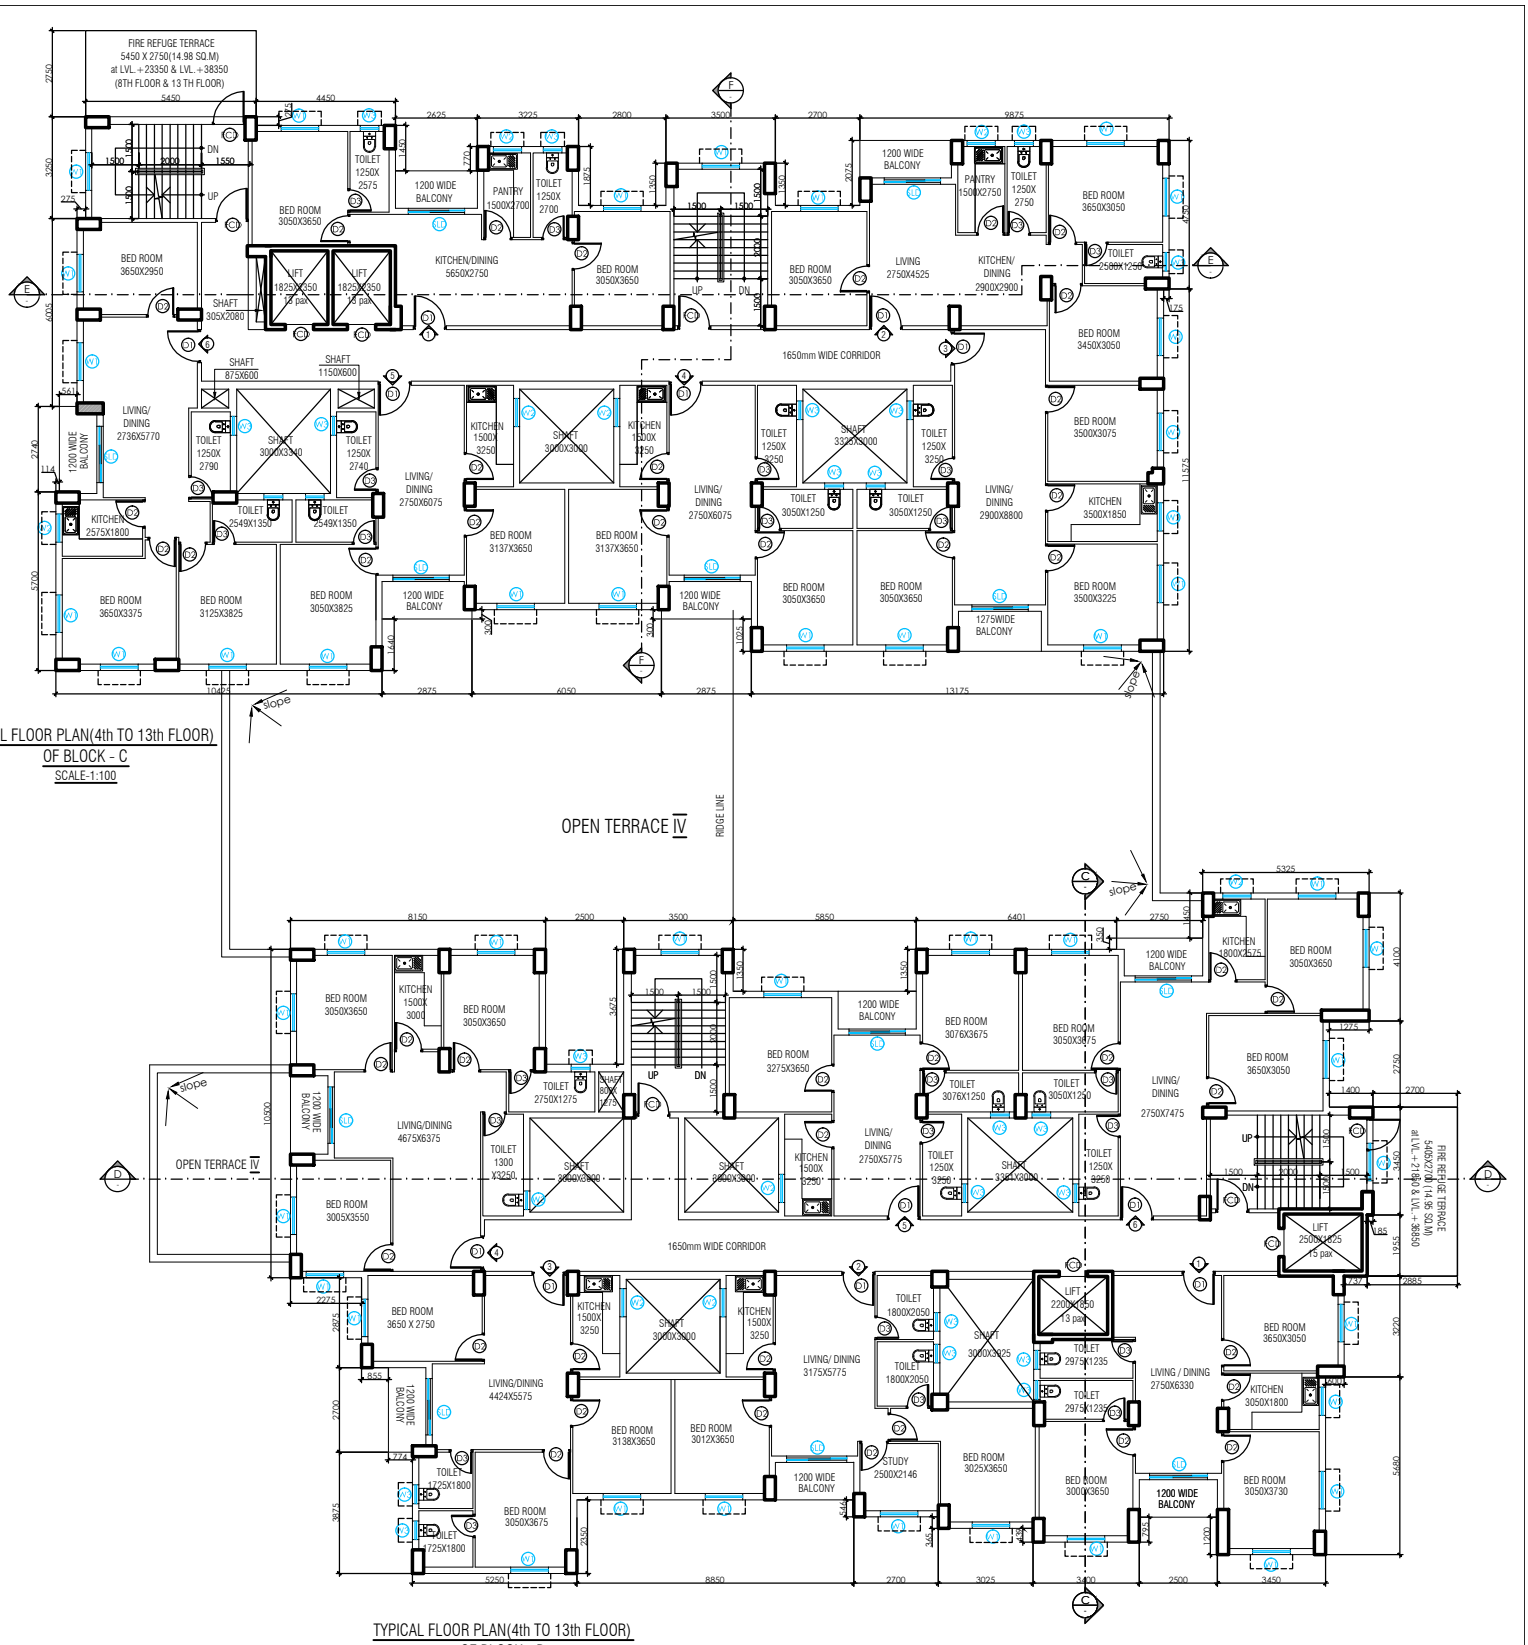

TYPICAL FLOOR PLAN(4th TO 13th FLOOR)
OF BLOCK - C
SCALE-1:100

TYPICAL FLOOR PLAN(4th TO 13th FLOOR)
OF BLOCK - B
SCALE-1:100