AJNA COMMERCIAL PVT. LTD.

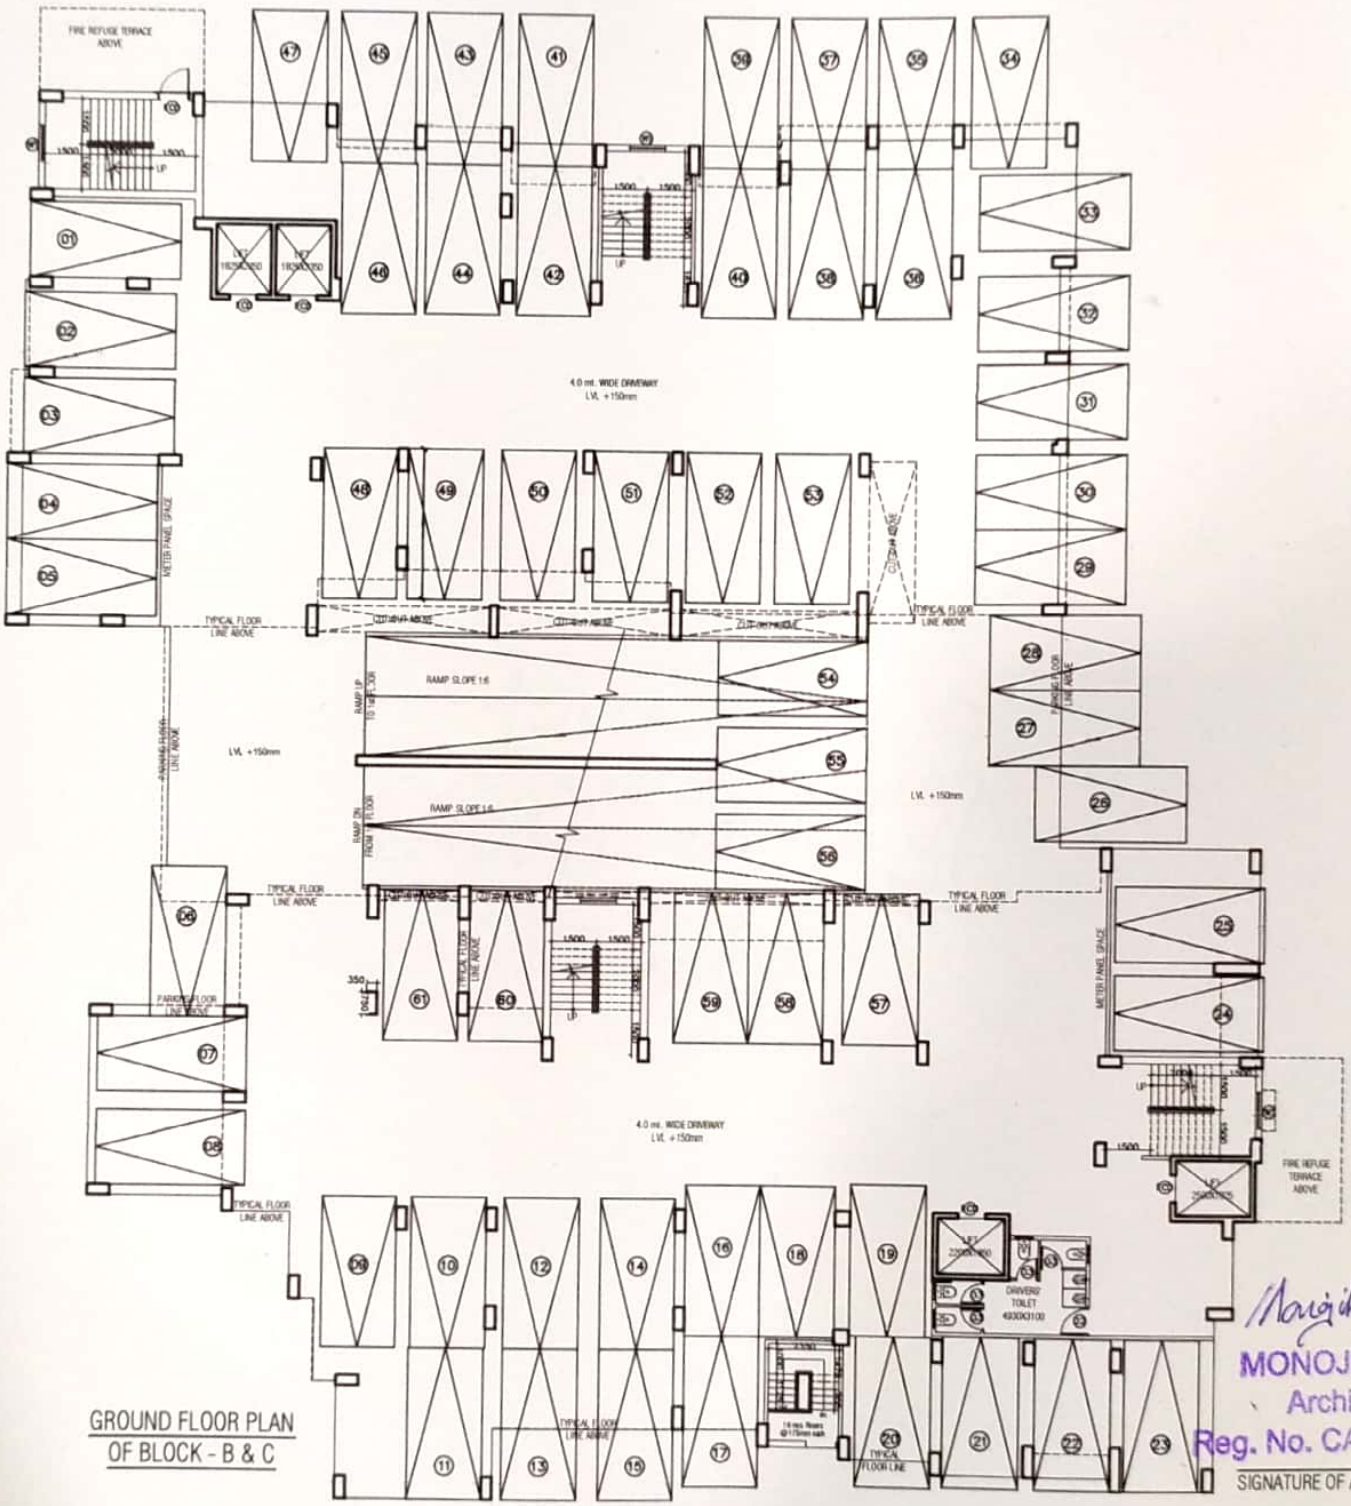

GROUND FLOOR PLAN
OF BLOCK - B & C

MONOJIT DAS
Architect
Reg. No. CA/96/20079
SIGNATURE OF ARCHITECT

Loharuka Niket, DC-9/28, Shastri Bagan, Deshbandhu Nagar, VIP Road, Kolkata -700059
:033 2576 2618 / 1034 // : info@loharukagroup.com //CIN No. U51909WB2007PTC114390

Scanned by CamScanner