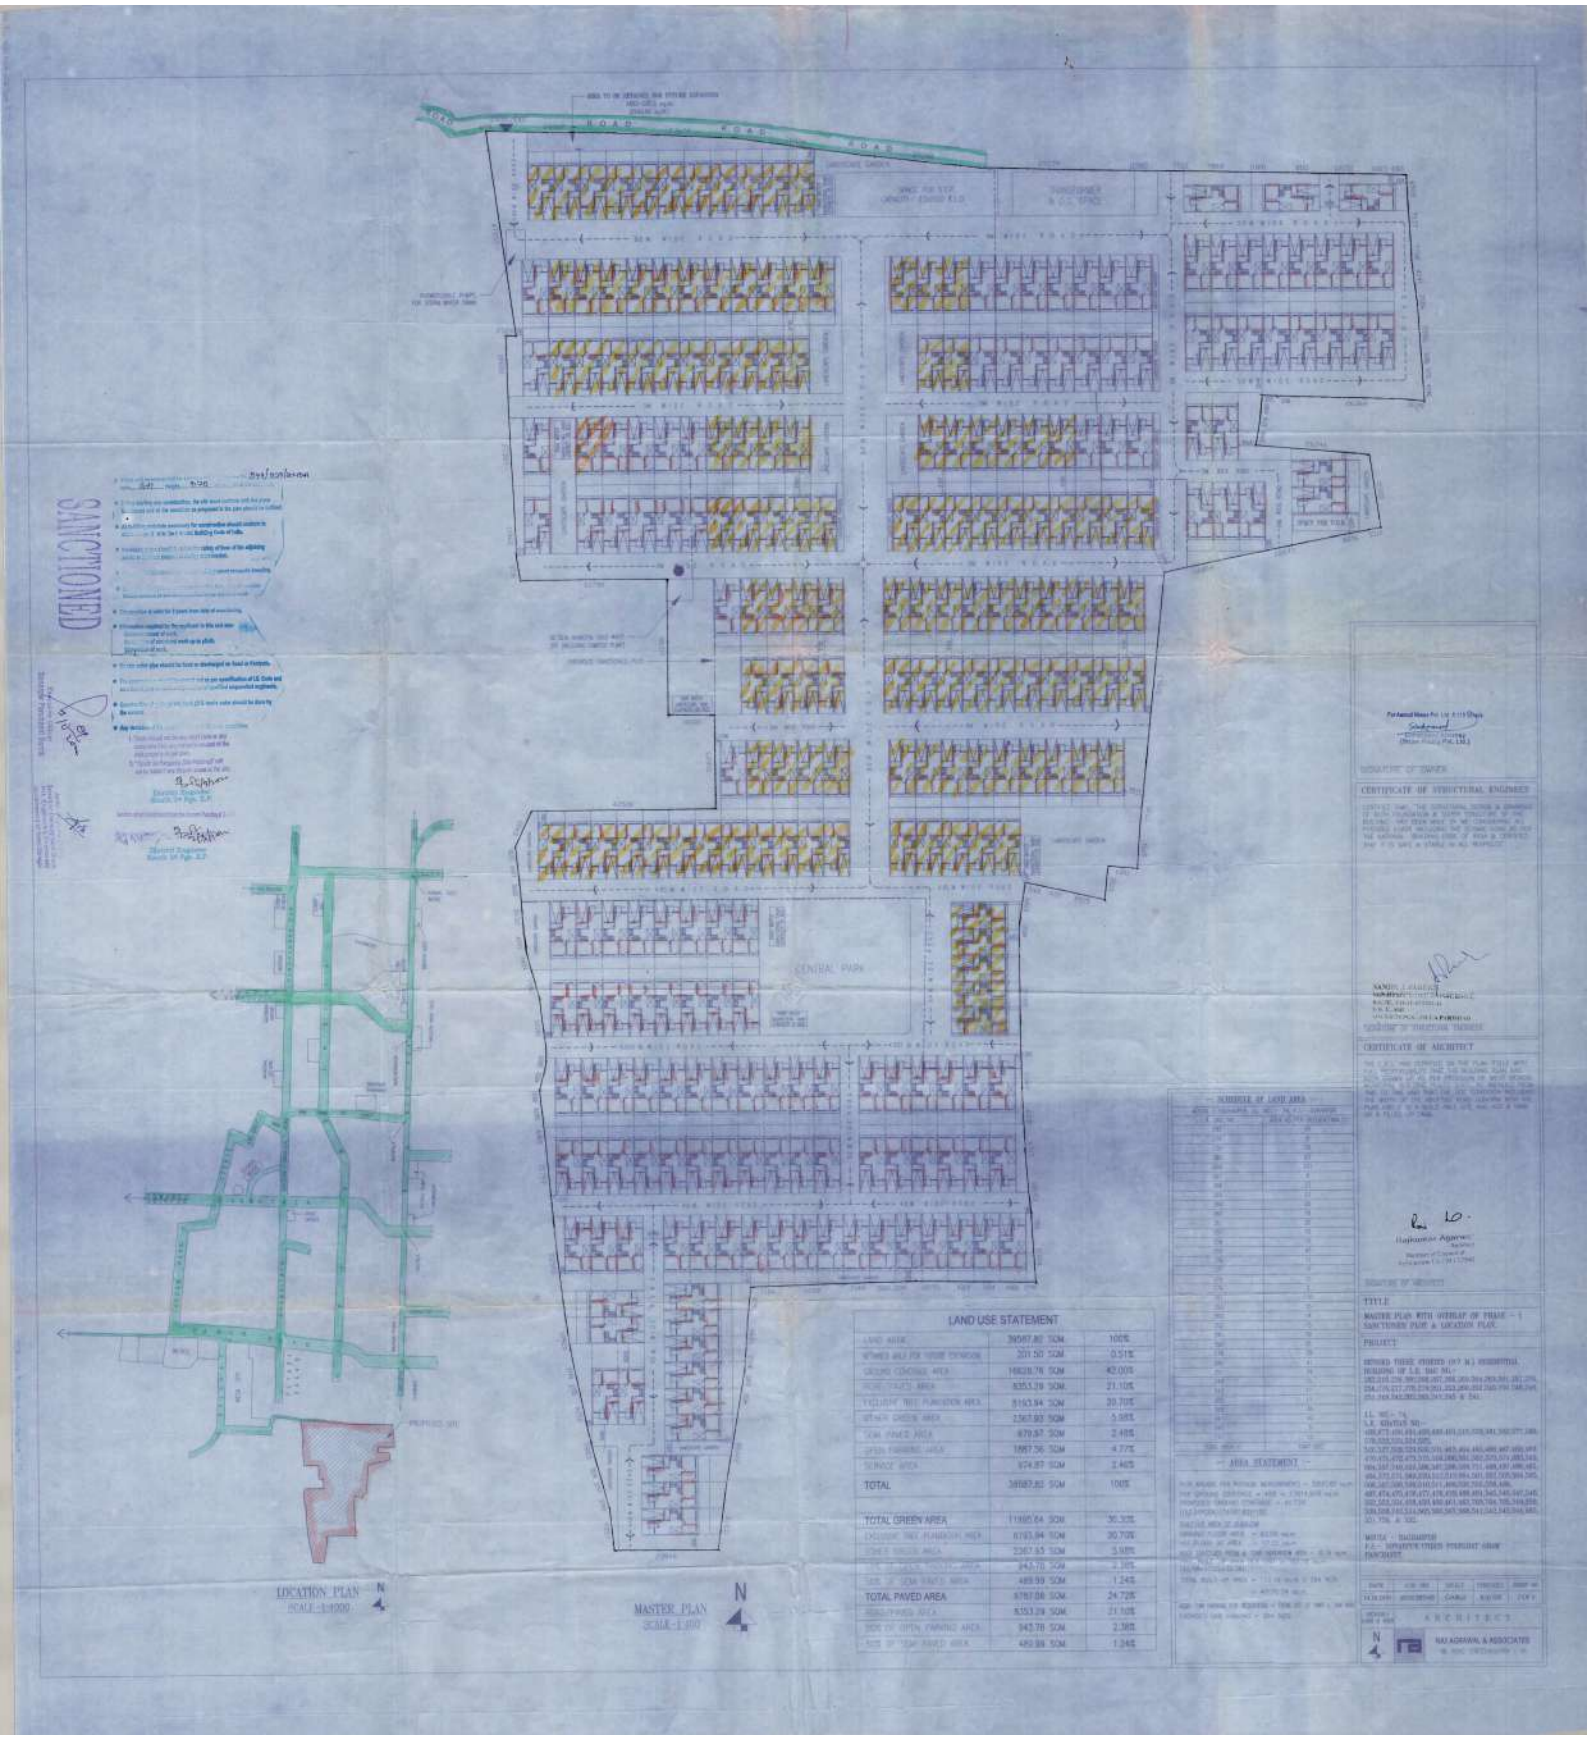
SANCTIONED
CENTRAL PARK
LOCATION PLAN
SCALE - 1:1000
MASTER PLAN
SCALE - 1:500
N
LAND USE STATEMENT
LAND AREA 39097.80 SQM 100%
WIDENING AREA FOR ROAD EXTENSION 201.50 SQM 0.51%
GROUND COVERAGE AREA 16828.78 SQM 42.00%
PUBLIC FACILITY AREA 8353.39 SQM 21.10%
EXCLUSIVE TREE PLANTATION AREA 8193.84 SQM 20.70%
OTHER GREEN AREA 2367.93 SQM 5.98%
SEMI PAVED AREA 879.97 SQM 2.48%
OPEN PARKING AREA 1897.56 SQM 4.77%
SERVICE AREA 974.87 SQM 2.46%
TOTAL 39697.80 SQM 100%
TOTAL GREEN AREA 11985.64 SQM 30.30%
EXCLUSIVE TREE PLANTATION AREA 8193.84 SQM 20.70%
COVER GREEN AREA 2367.93 SQM 5.98%
SEMI PAVED AREA 942.78 SQM 2.38%
SIDE OF OPEN PARKING AREA 489.99 SQM 1.24%
TOTAL PAVED AREA 9787.66 SQM 24.72%
PAVED AREA 8353.39 SQM 21.10%
SIDE OF OPEN PARKING AREA 942.78 SQM 2.38%
SIDE OF SEMI PAVED AREA 489.99 SQM 1.24%
SCHEDULE OF LAND AREA
AREA STATEMENT
CERTIFICATE OF STRUCTURAL ENGINEER
CERTIFICATE OF ARCHITECT
SIGNATURE OF OWNER
SIGNATURE OF ARCHITECT
TITLE
MASTER PLAN WITH OVERLAY OF PHASE - I SANCTIONED PLOT & LOCATION PLAN
PROJECT
ARCHITECT
RAJ AGRAWAL & ASSOCIATES