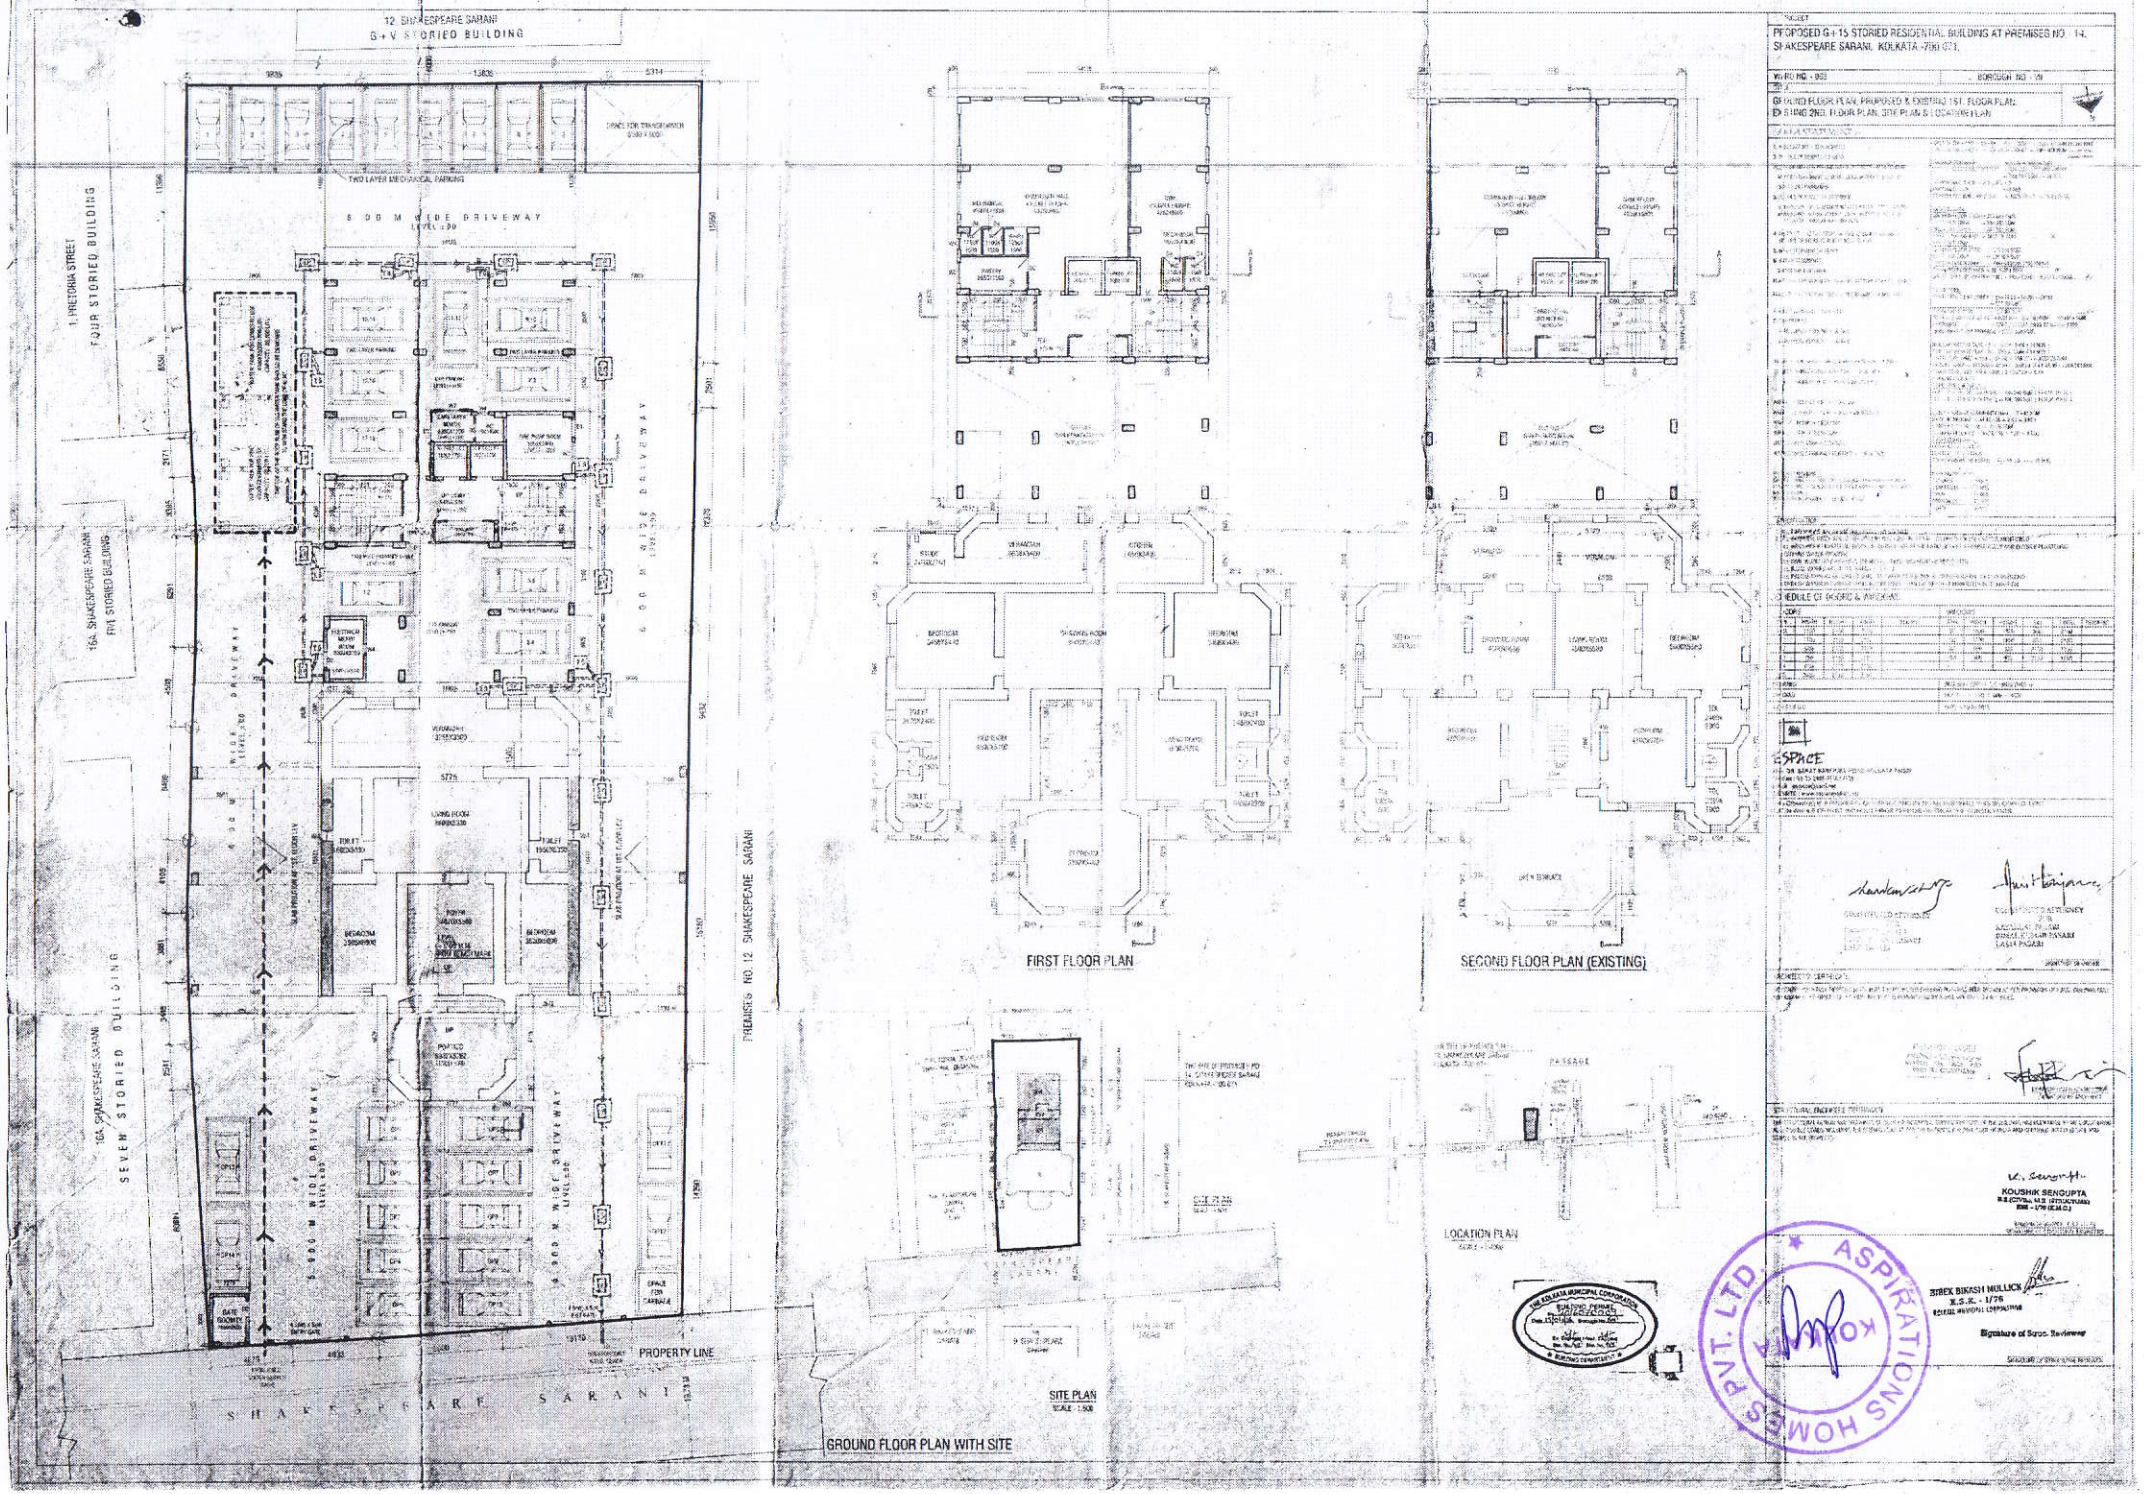
12 SHAKESPEARE SARANI
G+V STORIED BUILDING
TWO LAYER MECHANICAL PARKING
6.00 M WIDE DRIVEWAY
1, PRETORIA STREET
FOUR STORIED BUILDING
16A, SHAKESPEARE SARANI
FIVE STORIED BUILDING
SEVEN STORIED BUILDING
6.00 M WIDE DRIVEWAY
6.00 M WIDE DRIVEWAY
6.00 M WIDE DRIVEWAY
PREMISES NO. 12, SHAKESPEARE SARANI
PROPERTY LINE
SHAKESPEARE SARANI
FIRST FLOOR PLAN
SECOND FLOOR PLAN (EXISTING)
SITE PLAN
SCALE : 1:500
GROUND FLOOR PLAN WITH SITE
LOCATION PLAN
PASSAGE
SUBJECT
PROPOSED G+15 STORIED RESIDENTIAL BUILDING AT PREMISES NO. - 14, SHAKESPEARE SARANI, KOLKATA - 700 071.
WARD NO. - 063
BOROUGH NO. - VII
GROUND FLOOR PLAN, PROPOSED & EXISTING 1ST. FLOOR PLAN,
EXISTING 2ND. FLOOR PLAN, SITE PLAN & LOCATION PLAN
SPACE
KOUSHIK SENGUPTA
B.E.(CIVIL), M.E. (STRUCTURE)
IBBE - 1/76 (E.M.C.)
BIBEK BIKASH MULLICK
B.E.E. - 1/76
KMC
Signature of Spec. Reviewer
ASPIRATIONS HOMES PVT. LTD.

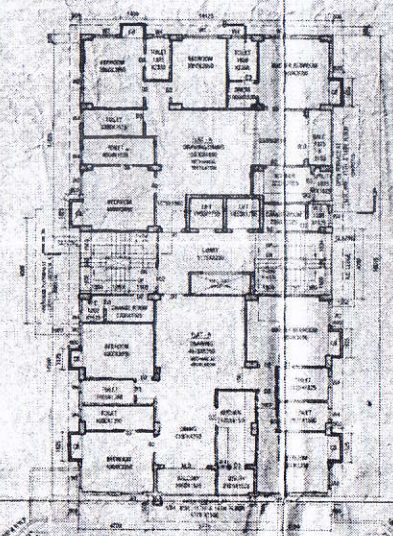

ROOF OF EXISTING THREE STORIED B.U.BUILDING

TYPICAL FLOOR PLAN
(2ND. FL. TO 15TH FL.

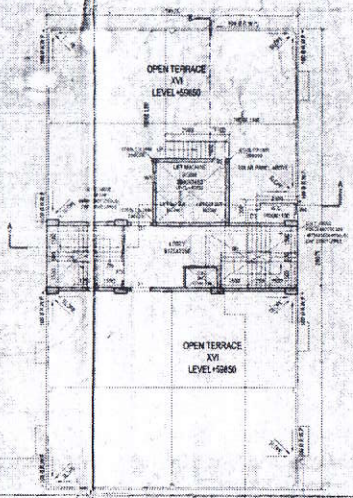

ROOF PLAN

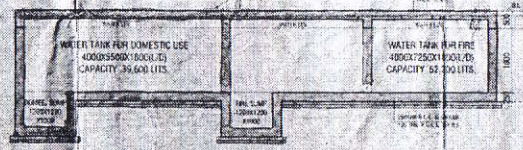

SECTION AT XX
SCALE = 1:50

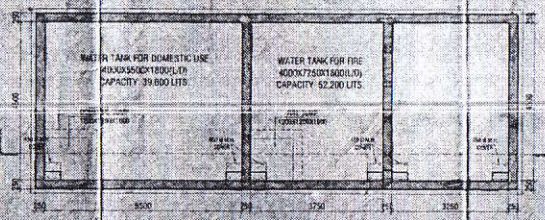

DETAIL OF U.G.R. PLAN
SCALE = 1:50

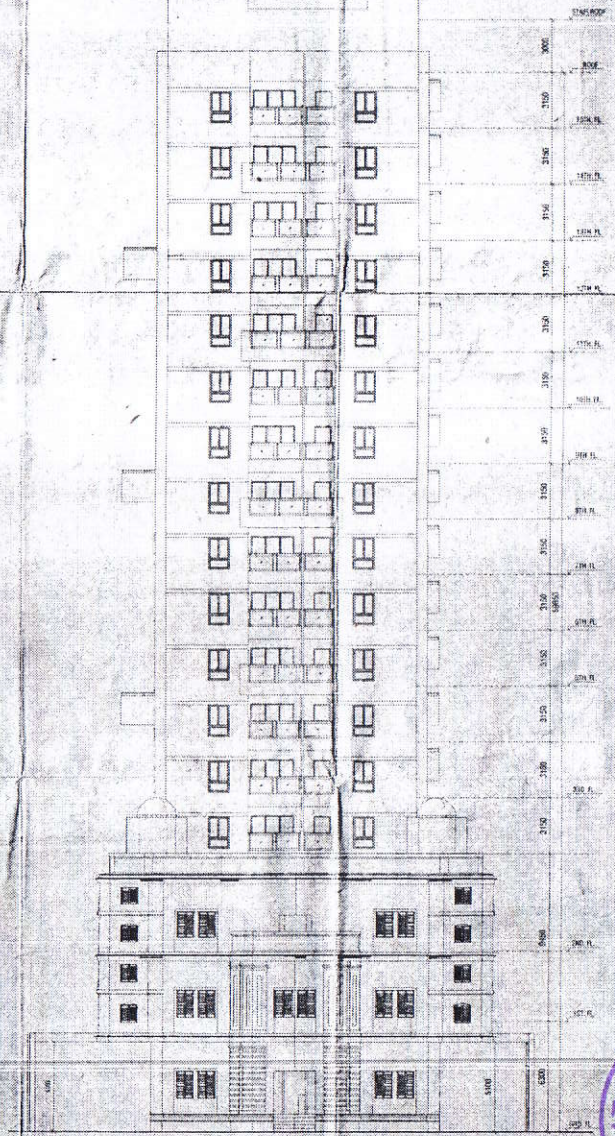

FRONT ELEVATION

PROJECT
PROPOSED G+15 STORIED RESIDENTIAL BUILDING AT PREMISES NO.- 14, SHAKESPEARE SARANI, KOLKATA -700 071

KMC WARD NO. - 063 | BOROUGH NO. - VIII

PROPOSED TYPICAL FLOOR PLAN (3RD. TO 15TH.) ROOF PLAN, FRONT ELEVATION, DETAIL OF U.G.R. PLAN & SECTION

SCHEDULE OF DOORS & WINDOWS

DOORS					WINDOWS					
MARK	WIDTH	HEIGHT	LEVEL	NUMBER	TYPE	WIDTH	HEIGHT	SILL	LEVEL	REMARKS

SANCTIONED
DRG. NO. (TP-14 SET) W.P.S. DATED
SCALE - 1:100
DATE - 19.03.2013

ARCHITECT

THESE DRAWINGS ARE PROPERTY OF ASPIRE AND NO PART SHALL THEY BE COPIED / USED IN ANY MANNER PART WITHOUT PRIOR PERMISSION FROM THE ARCHITECTS.

CONSTITUTED ATTORNEY FOR BUILDING PERMISSION, BUILDING ALTERATION, LACKY PASARI

CONSTITUTED ATTORNEY FOR BUILDING PERMISSION, BUILDING ALTERATION, LACKY PASARI

SIGNATURE OF OWNER

ARCHITECTS CERTIFICATE

I HEREBY CERTIFY THAT THE PROPOSED BUILDING PLAN INCLUDING SHORING AS PER PROVISION OF KMC BUILDING RULES IS OF AN INDEPENDENT BUILDING AND IS NOT A PART OF ANY COMPLEX AS DEFINED IN BUILDING RULES, 2009.

ARCHITECT

STRUCTURAL ENGINEERS CERTIFICATE



KOUSHIK SENGUPTA
B.E.(CIVIL), M.E. (STRUCTURE)
KMC - STR/0146/03

BIBEK BIKASH MULLICK
K.S.E. - I/75
KOLKATA MUNICIPAL CORPORATION

Signature of Struc. Engineer

KOLKATA MUNICIPAL CORPORATION
BUILDING DEPARTMENT

ASPIRE HOMES PVT. LTD.
KOLKATA