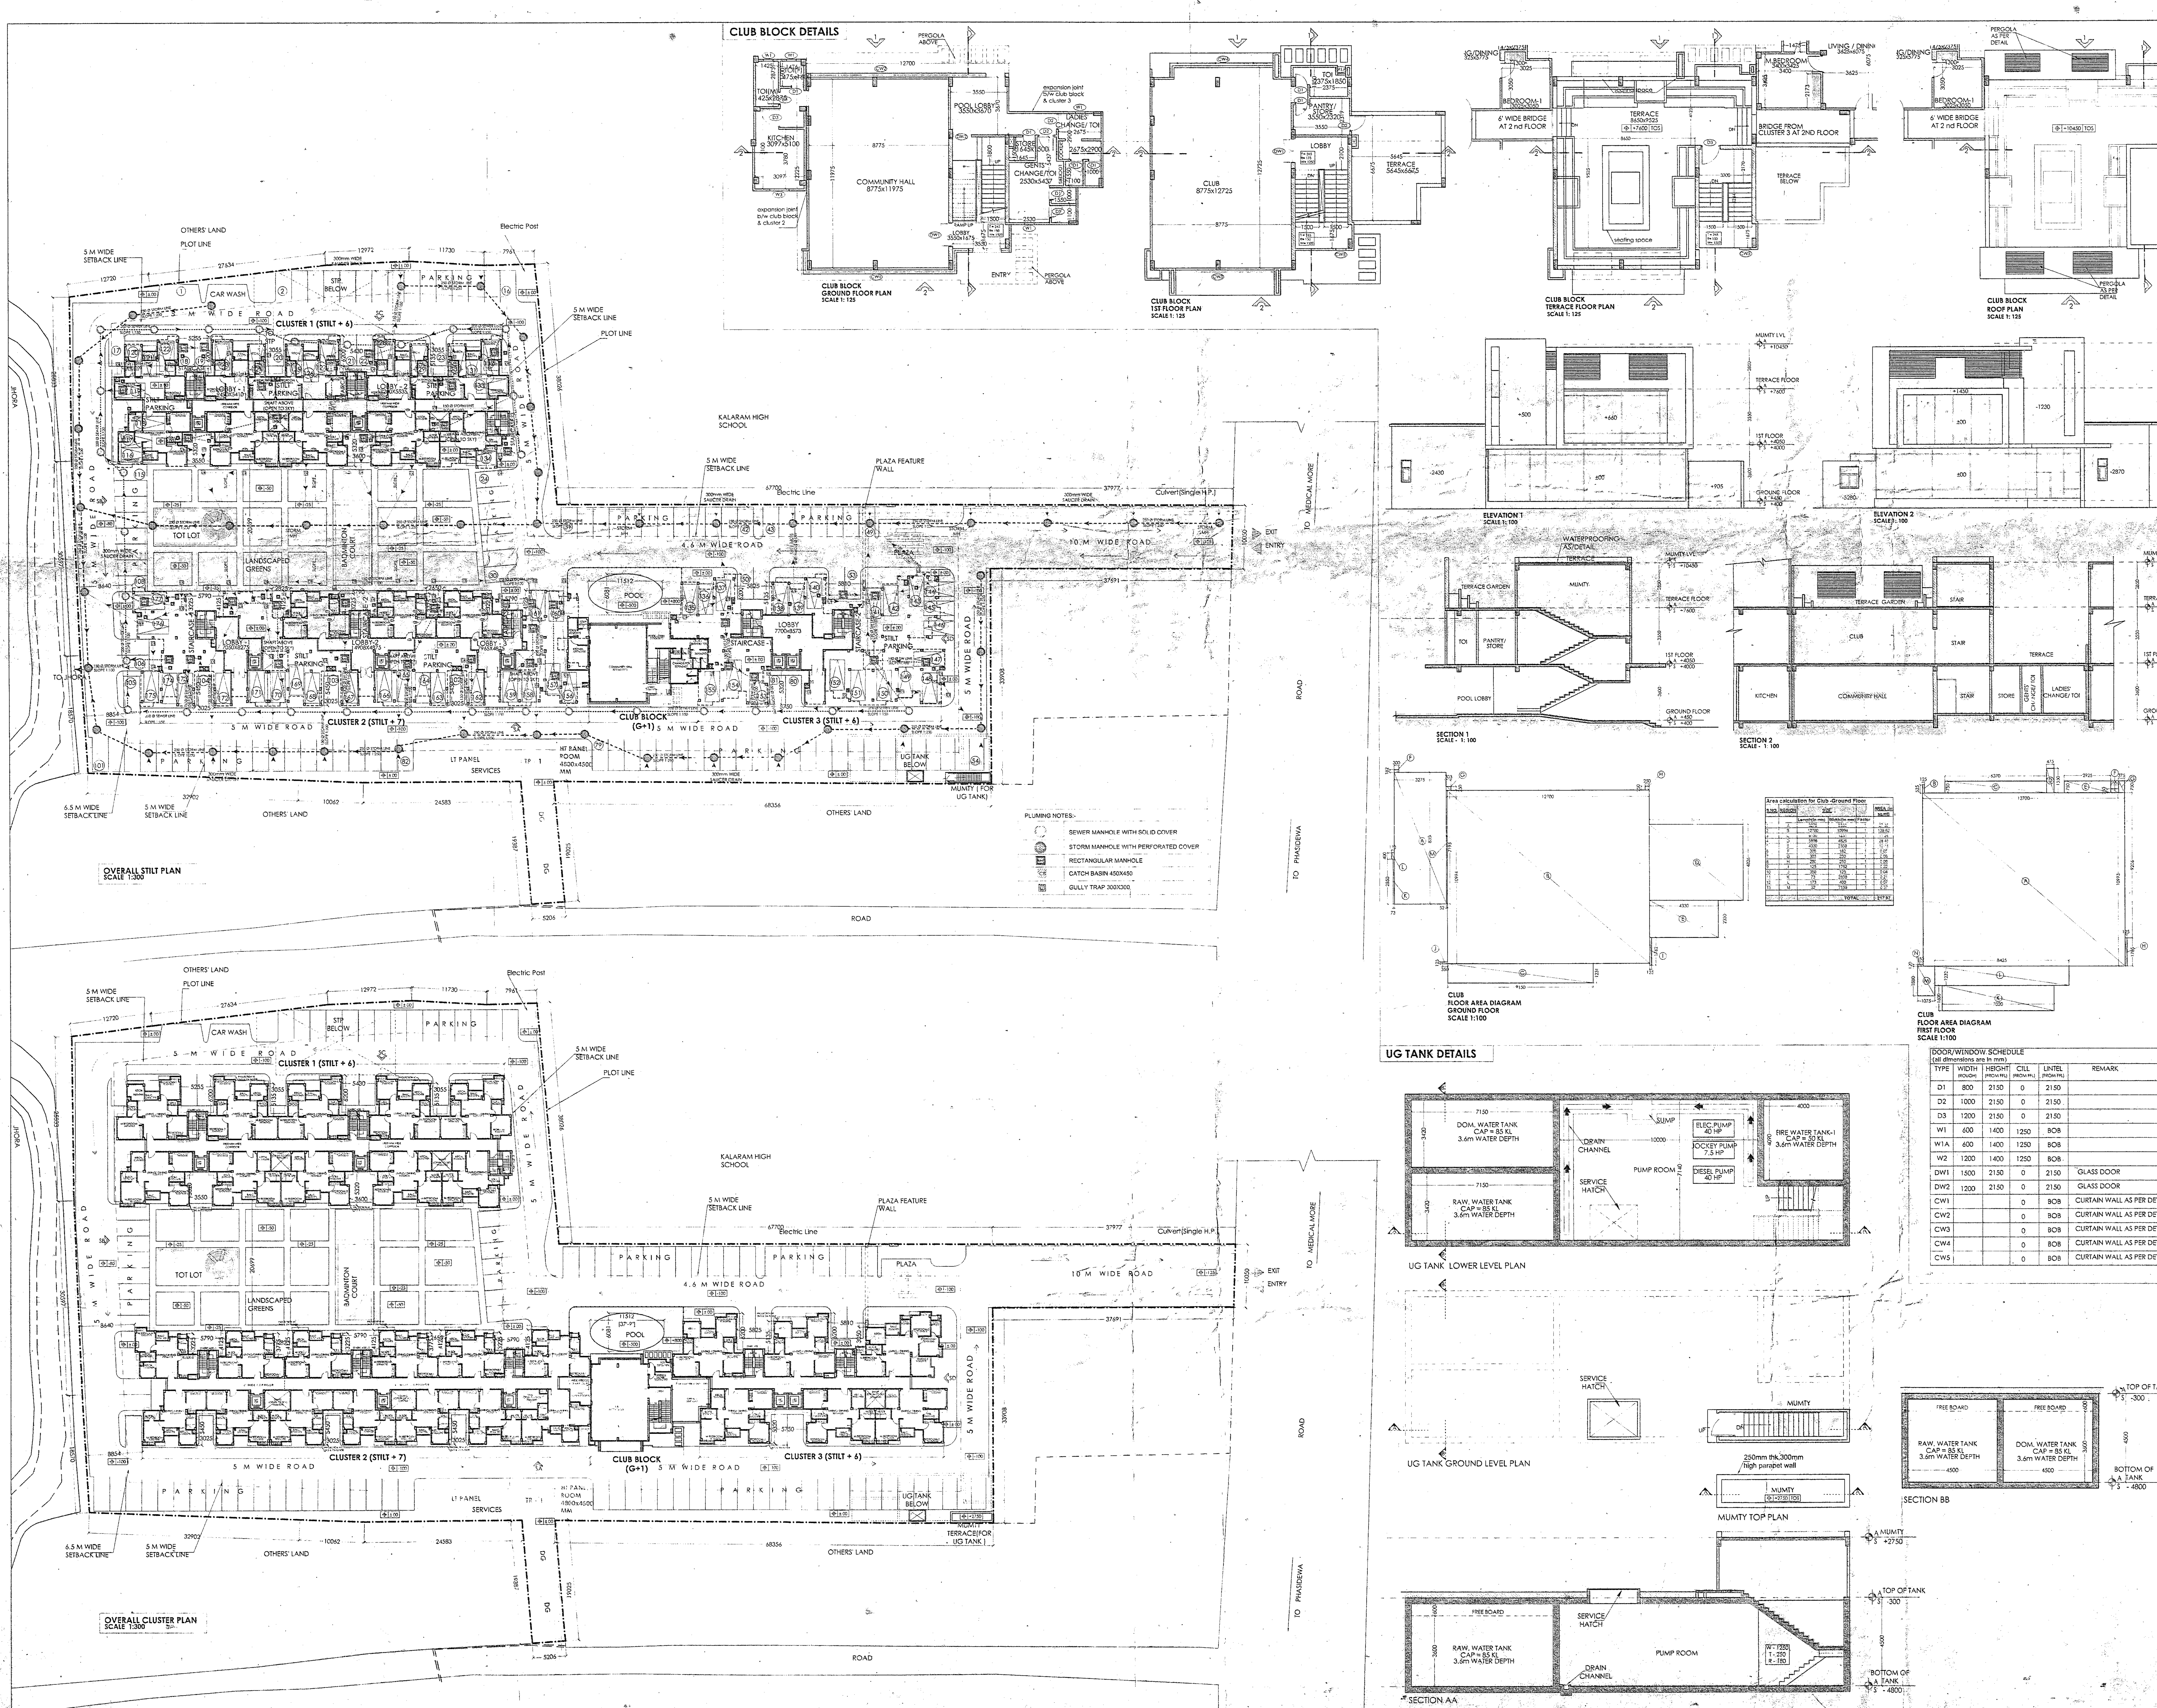

DOOR/WINDOW SCHEDULE
(all dimensions are in mm)

TYPE	WIDTH (ROUGH)	HEIGHT (FROM FFL)	CILL (FROM FFL)	LINTEL (FROM FFL)	REMARK
D1	800	2150	0	2150	
D2	1000	2150	0	2150	
D3	1200	2150	0	2150	
W1	600	1400	1250	BOB	
W1A	600	1400	1250	BOB	
W2	1200	1400	1250	BOB	
DW1	1500	2150	0	2150	GLASS DOOR
DW2	1200	2150	0	2150	GLASS DOOR
CW1			0	BOB	CURTAIN WALL AS PER DETAIL
CW2			0	BOB	CURTAIN WALL AS PER DETAIL
CW3			0	BOB	CURTAIN WALL AS PER DETAIL
CW4			0	BOB	CURTAIN WALL AS PER DETAIL
CW5			0	BOB	CURTAIN WALL AS PER DETAIL

SCHEDULE OF LAND

KHATIAN NO. -	377
J.L. NO. -	76
MOUZA -	KALARAM
P.S. -	PHANSIDEWA
PLOT NO. -	335,336,337,338,340
DIST. -	DARJEELING
PARGANA -	PATHARGHATA

Declaration of the Owner:

RANJANA AGARWAL
(As Constituted Attorney of
V. K. UDYOG LIMITED)

Declaration of the L.B.S.:

CERTIFIED THAT THE PLAN HAS BEEN DESIGNED & DRAWN UP STRICTLY ACCORDING TO THE NATIONAL BUILDING CODE (N.B.C.) 2005 & RELEVANT AUTHORITY. ALSO CERTIFIED THAT THE FOUNDATION & SUPERSTRUCTURE OF THE BUILDING HAVE BEEN DESIGNED TO BE SAFE IN ALL RESPECTS INCLUDING THE CONSIDERATION OF BEARING CAPACITY & SETTLEMENT OF SOIL.

SIGN. OF THE L.B.S.
ARIJIT GHOSH
Architect
Regn. No. - CA / 2001 / 27427

L.B.S Signature:
ARIJIT GHOSH
Architect
Regn. No. - CA / 2001 / 27427

Owner's Signature:
RANJANA AGARWAL
(As Constituted Attorney of
V. K. UDYOG LIMITED)

Principal Architect: Studio 4th Dimension

Associate Architect:

Owner:
V.K. UDYOG LIMITED
REPRESENTED BY ROOPCHAND PRASAD
POONAM BUILDING, 4th FLOOR,
5/2, RUSSEL STREET, KOLKATA - 71

Project Title:
PROPOSED STILT+7 & PARTLY STILT+6 STORIED RESIDENTIAL BUILDING AT PHANSIDEWA, DARJEELING

Sheet Title:
MUNICIPAL DRAWINGS
OVERALL STILT PLAN, CLUSTER PLAN, CLUB BLOCK DETAILS & UG TANK DETAILS

DWG. NO. A/002
DRAWN: POOJA | 20.03.2017
SCALE: AS SHOWN | CHECKED: ARIJIT
NORTH