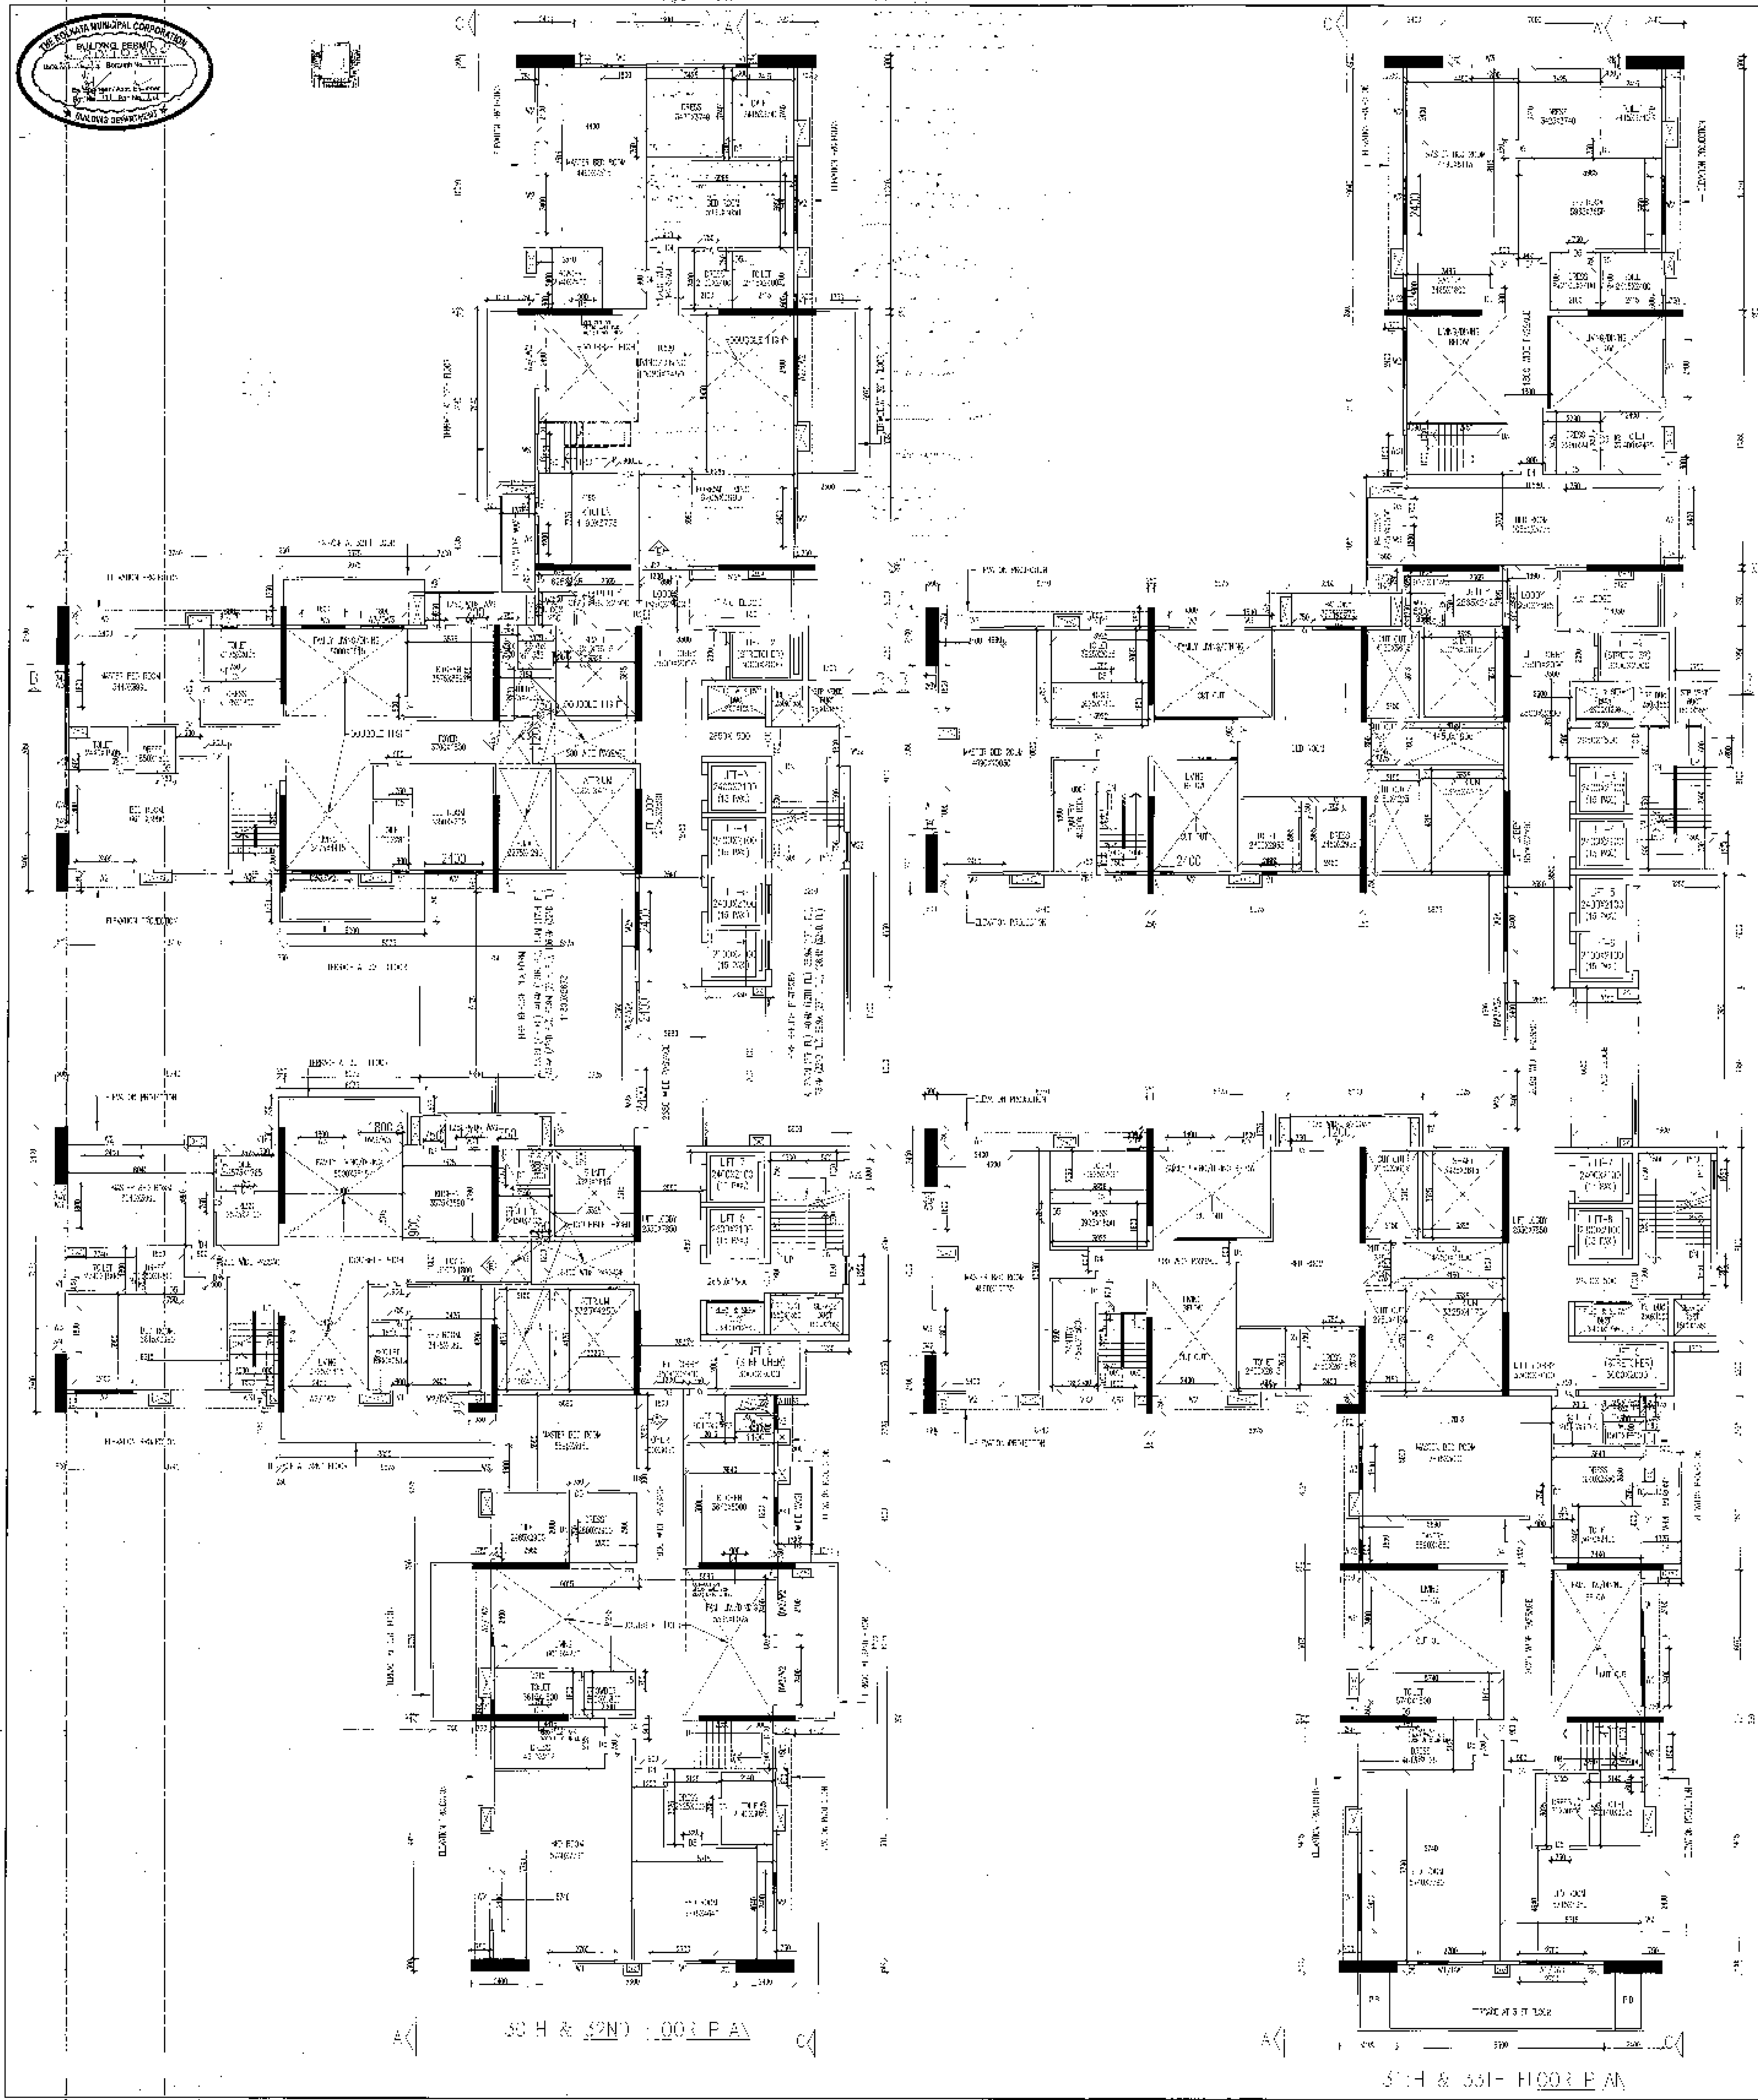

SCHEDULE OF DOORS & WINDOWS

TYPE	SILL	LINTEL	SIZE	TYPE	SILL	LINTEL	SIZE
D1		2500	1500X2500	W1	150	2500	2400X2350
D2	–	2500	1000X2500	W2	150	2500	2400X2350
D3	–	2500	1200X2500	W3	150	2500	1800X2350
D4		2500	900X2500	W4	600	2500	900X1800
D5	–	2500	750X2500	W5	600	2500	1200X1800
DW1	–	2500	2700X2500	W2A	600	2500	2400X1800
DW2	–	2500	2400X2500	W3A	600	2500	1800X1800
DW3	–	2500	1800X2500	WK1	1050	2500	1800X1450
SD		2500	2400X2500	WK2	1050	2500	900X1450
SD1	–	2500	2150X2500	WK3	1050	2500	750X1450
SD2		2500	1725X2500	WT1	900	2500	1600X1800
FD1	–	2500	1200X2500	WT2	900	2500	1200X1800
				V	1200	2500	600X1300
				V2	1200	2500	900X1300

GENERAL NOTES

1. ALL DIMENSIONS ARE IN MM.
2. ALL EXTERNAL WALLS 200THK. & INTERNAL WALLS 125THK. UNLESS OTHERWISE MENTIONED.
3. ALL MASONRY WORKS ARE EQUIVALENT TO [illegible] MORTAR (1:6) & (1:4).
4. EXTERNAL PLASTER IS 20 THK. & INTERNAL PLASTER IS 12MM. THK. WITH 1:6 MORTAR.
5. ALL CONC. GRADE IS M200 (1:1.5:3).

IT IS CERTIFIED THAT THE COMPREHENSIVE GEO TECHNICAL REPORT ON SOIL INVESTIGATION HAS BEEN PREPARED BY ME FOR DESIGN AND CONSTRUCTION OF THE FOUNDATION BY ANALYZING THE SOIL SAMPLE FOR ESTIMATING THE BEARING CAPACITY OF THE SOIL ON WHICH FOUNDATION OF THE STRUCTURE WILL BE CONSTRUCTED.
I SHALL ALSO CHECK THE NATURE OF THE SOIL AFTER EXCAVATION AT SITE AND IF [illegible] TO APPROPRIATE DEPTH THE SAME HAS BEEN INCORPORATED IN THE GEO TECHNICAL REPORT.

ALOK ROY
Empanelled Geotechnical Engineer
Kolkata Municipal Corporation
Class-I, No.- 6.7/I/11
6/, Milar Park,
Kolkata-700 084

SIGNATURE OF GEO TECHNICAL ENGINEER

SRM Consultancy
Regd. Office: 1/26, NM Ghosh Road,
Kolkata 700055

DECLARATION OF OWNER

1. I ENGAGED ARCHITECT AND E.S.E DURING CONSTRUCTION.
2. I FOLLOWED THE INSTRUCTIONS OF ARCHITECT AND E.S.E DURING CONSTRUCTION OF THE BUILDING.
3. K.M.C AUTHORITY WILL NOT BE RESPONSIBLE FOR STRUCTURAL STABILITY OF BUILDING AND ADJOINING STRUCTURE.
4. IF ANY SUBMITTED DOCUMENT IS FOUND TO BE FAKE THE K.M.C AUTHORITY MAY REVOKE THE SANCTION PLAN.
5. THE CONSTRUCTION OF WATER RESERVOIR AND SEPTIC TANK EXECUTED UNDER THE SUPERVISION OF ARCHITECT & E.S.E.

As Constituted Attorney of:
[illegible] VENTURES (P) LTD.
[illegible] PVT. LTD.
[illegible] PVT. LTD.
[illegible] CONSTRUCTION ADVISORY PVT. LTD.
[illegible] PVT. LTD.
[illegible] PVT. LTD.
VISHWAKARMA MARCOM PVT. LTD.
[illegible] REALTY PVT. LTD.
[illegible] VYAPAR PVT. LTD.
[illegible] PVT. LTD.
[illegible] DEALCOM PVT. LTD.
[illegible] TRADELINK PVT. LTD.
[illegible] VINCOM PVT. LTD.
[illegible] COMPLEX PVT. LTD.
[illegible] ESTATES PVT. LTD.

SIGNATURE OF OWNER
Mr. VARUN GOENKA
Mr. Varun Goenka
120, Bangur Avenue, Block – 2,
P.S. Lake Town, Kolkata 700055

CERTIFICATE OF STRUCTURAL ENGINEER

CERTIFIED THAT THE STRUCTURAL DESIGN & DRAWINGS OF BOTH FOUNDATION & SUPERSTRUCTURE OF THE BUILDING HAS BEEN DONE BY ME CONSIDERING ALL POSSIBLE LOADS INCLUDING SEISMIC LOAD AS PER THE NATIONAL BUILDING CODE OF INDIA & CERTIFIED THAT IT IS SAFE & STABLE IN ALL RESPECTS.

SANJIB GUHA
REGD. [illegible]
CHARTERED ENGINEER
KMC, E.S.E. No.-1/90

SANJIV [illegible]
[illegible]
REGISTERED STRUCTURAL REVIEWER
[illegible] K.M.C.

SIGNATURE OF STRUCTURAL ENGINEER
SANJIB GUHA
E.S.E. I (90),
ADDRESS:
[illegible]
KOLKATA-[illegible]

SIGNATURE OF STRUCTURAL REVIEWER
[illegible] PARIKH
[illegible] (204),
ADDRESS:
[illegible]

CERTIFICATE OF ARCHITECT

IT IS CERTIFIED THAT [illegible] WITH FULL RESPONSIBILITY THAT THE BUILDING PLAN HAS BEEN DRAWN UP AS PER THE PROVISIONS OF K.M.C. BLDG. RULES 2009, AS AMENDED FROM TIME TO TIME AND THAT THE SITE CONDITION INCLUDING THE WIDTH OF THE ABUTTING ROAD CONFORMS WITH THE PLAN AND IT IS A BUILDABLE SITE AND NOT A TANK OR A FILLED UP TANK.

Rajkumar Agarwal
Architect
Member of Council of
Architecture CA/[illegible]

SIGNATURE OF ARCHITECT
RAJ [illegible] AGARWAL
COUNCIL REGISTRATION NO. CA/[illegible]
ADDRESS:
RAJ AGRAWAL & ASSOCIATES
8B, ROYD STREET (2ND FLOOR), KOLKATA-[illegible]

TITLE

30TH, 31ST, 32ND, 33RD FLOOR PLAN

PROJECT

PROPOSED G+XXXIII (133.0M. HEIGHT) STORIED RESIDENTIAL BUILDING OF PREMISES NO. 47, CANAL CIRCULAR ROAD, WARD NO. [illegible], BOROUGH – III, P.S. – PHOOLBAGAN, KOLKATA – 700054 UNDER KOLKATA MUNICIPAL CORPORATION.

DATE	DWG. NO.	DRAWN	CHECKED	SHEET NO.
[illegible]	ARCH/[illegible]/2011	[illegible]	[illegible]	5 OF 10

SCALE 1:100

ARCHITECTS
RAJ AGRAWAL & ASSOCIATES
8B, ROYD STREET, KOLKATA – 16

THE KOLKATA MUNICIPAL CORPORATION BUILDING PERMIT BUILDING DEPARTMENT