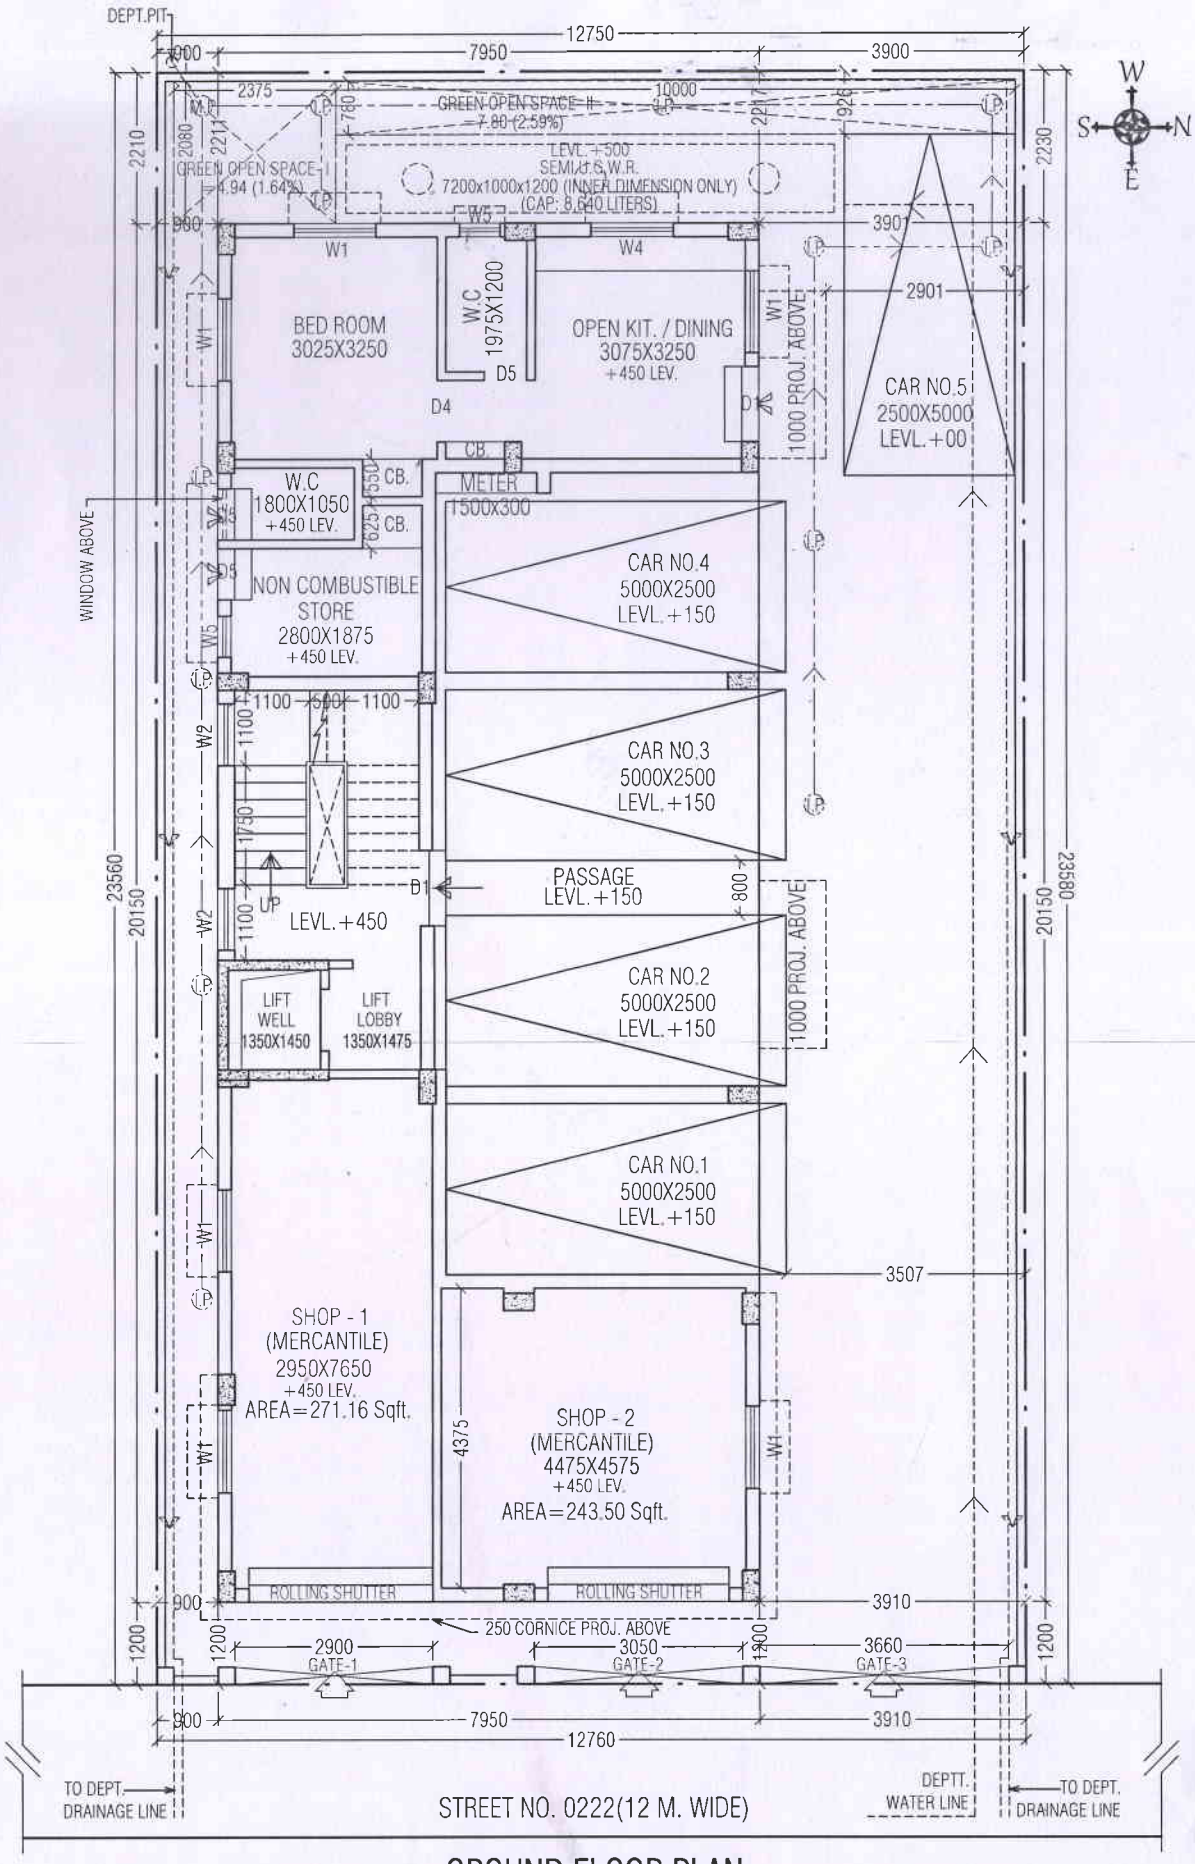


## GROUND FLOOR PLAN

SCALE=1:100

# CE/1/B/40

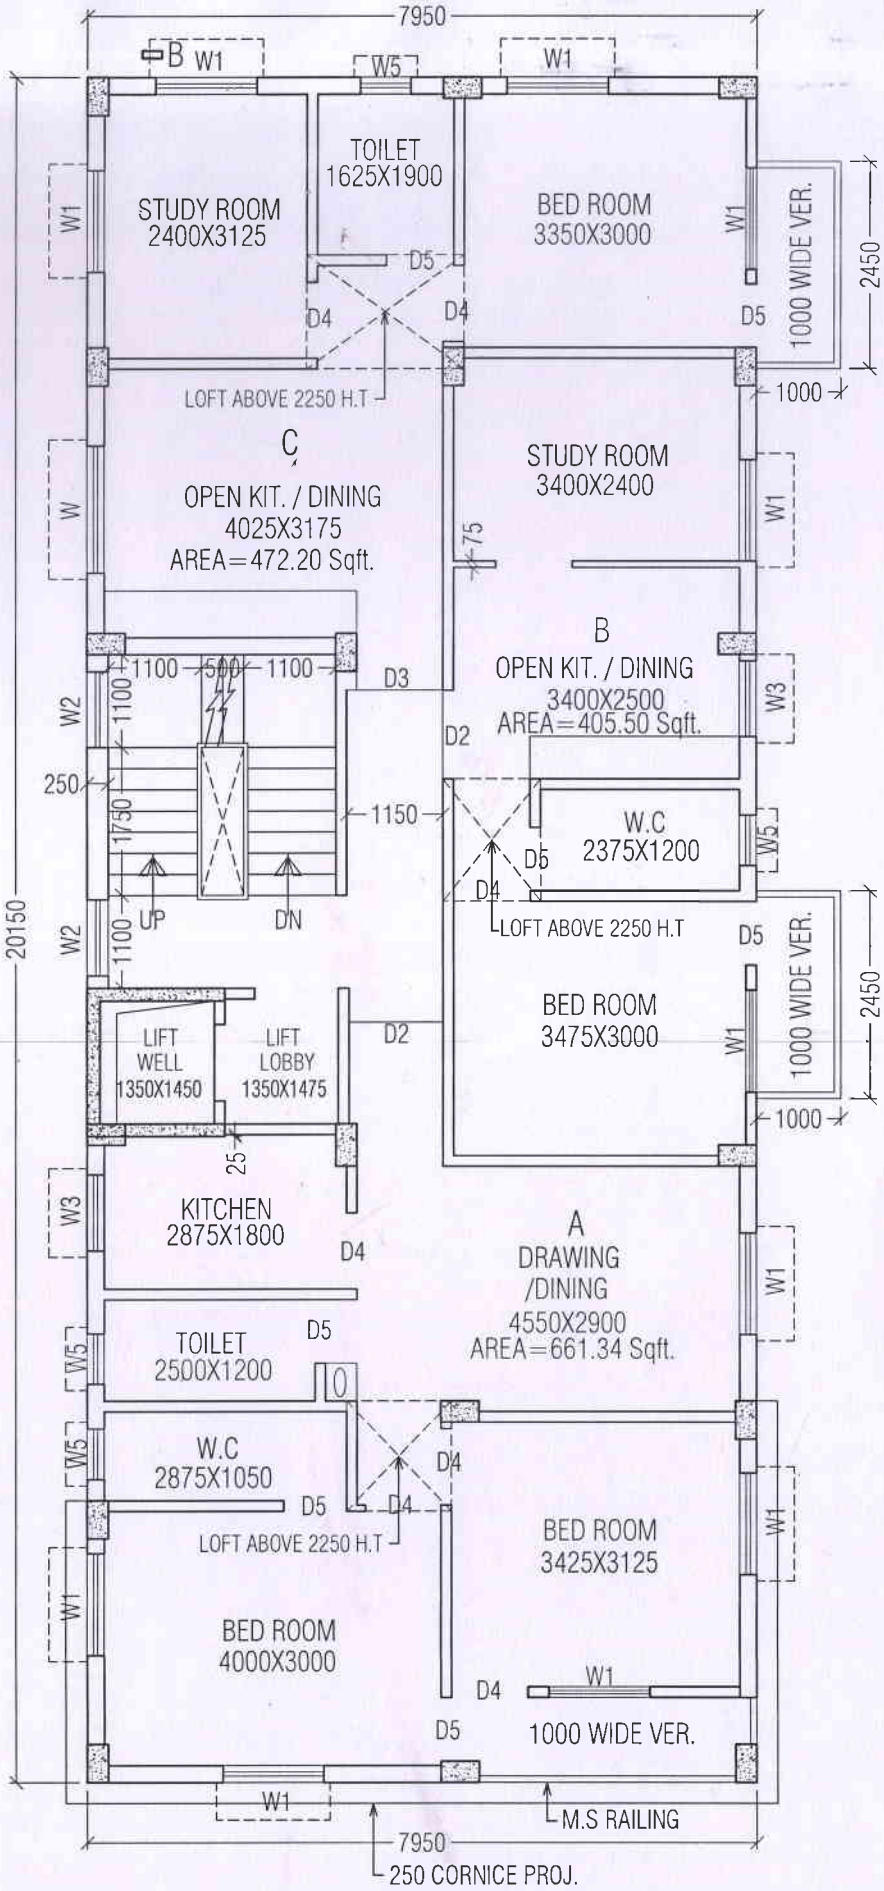


# 1ST,2ND,3RD & 4TH FLOOR PLAN

SCALE=1:100

CE/1/B/40