PRODUCED BY AN AUTODESK EDUCATIONAL PRODUCT

FLAT MKD.	CARPET AREA
A	521 SFT
B	459 SFT
C	431 SFT
D	446 SFT

UMA BUILDERS
Proprietor

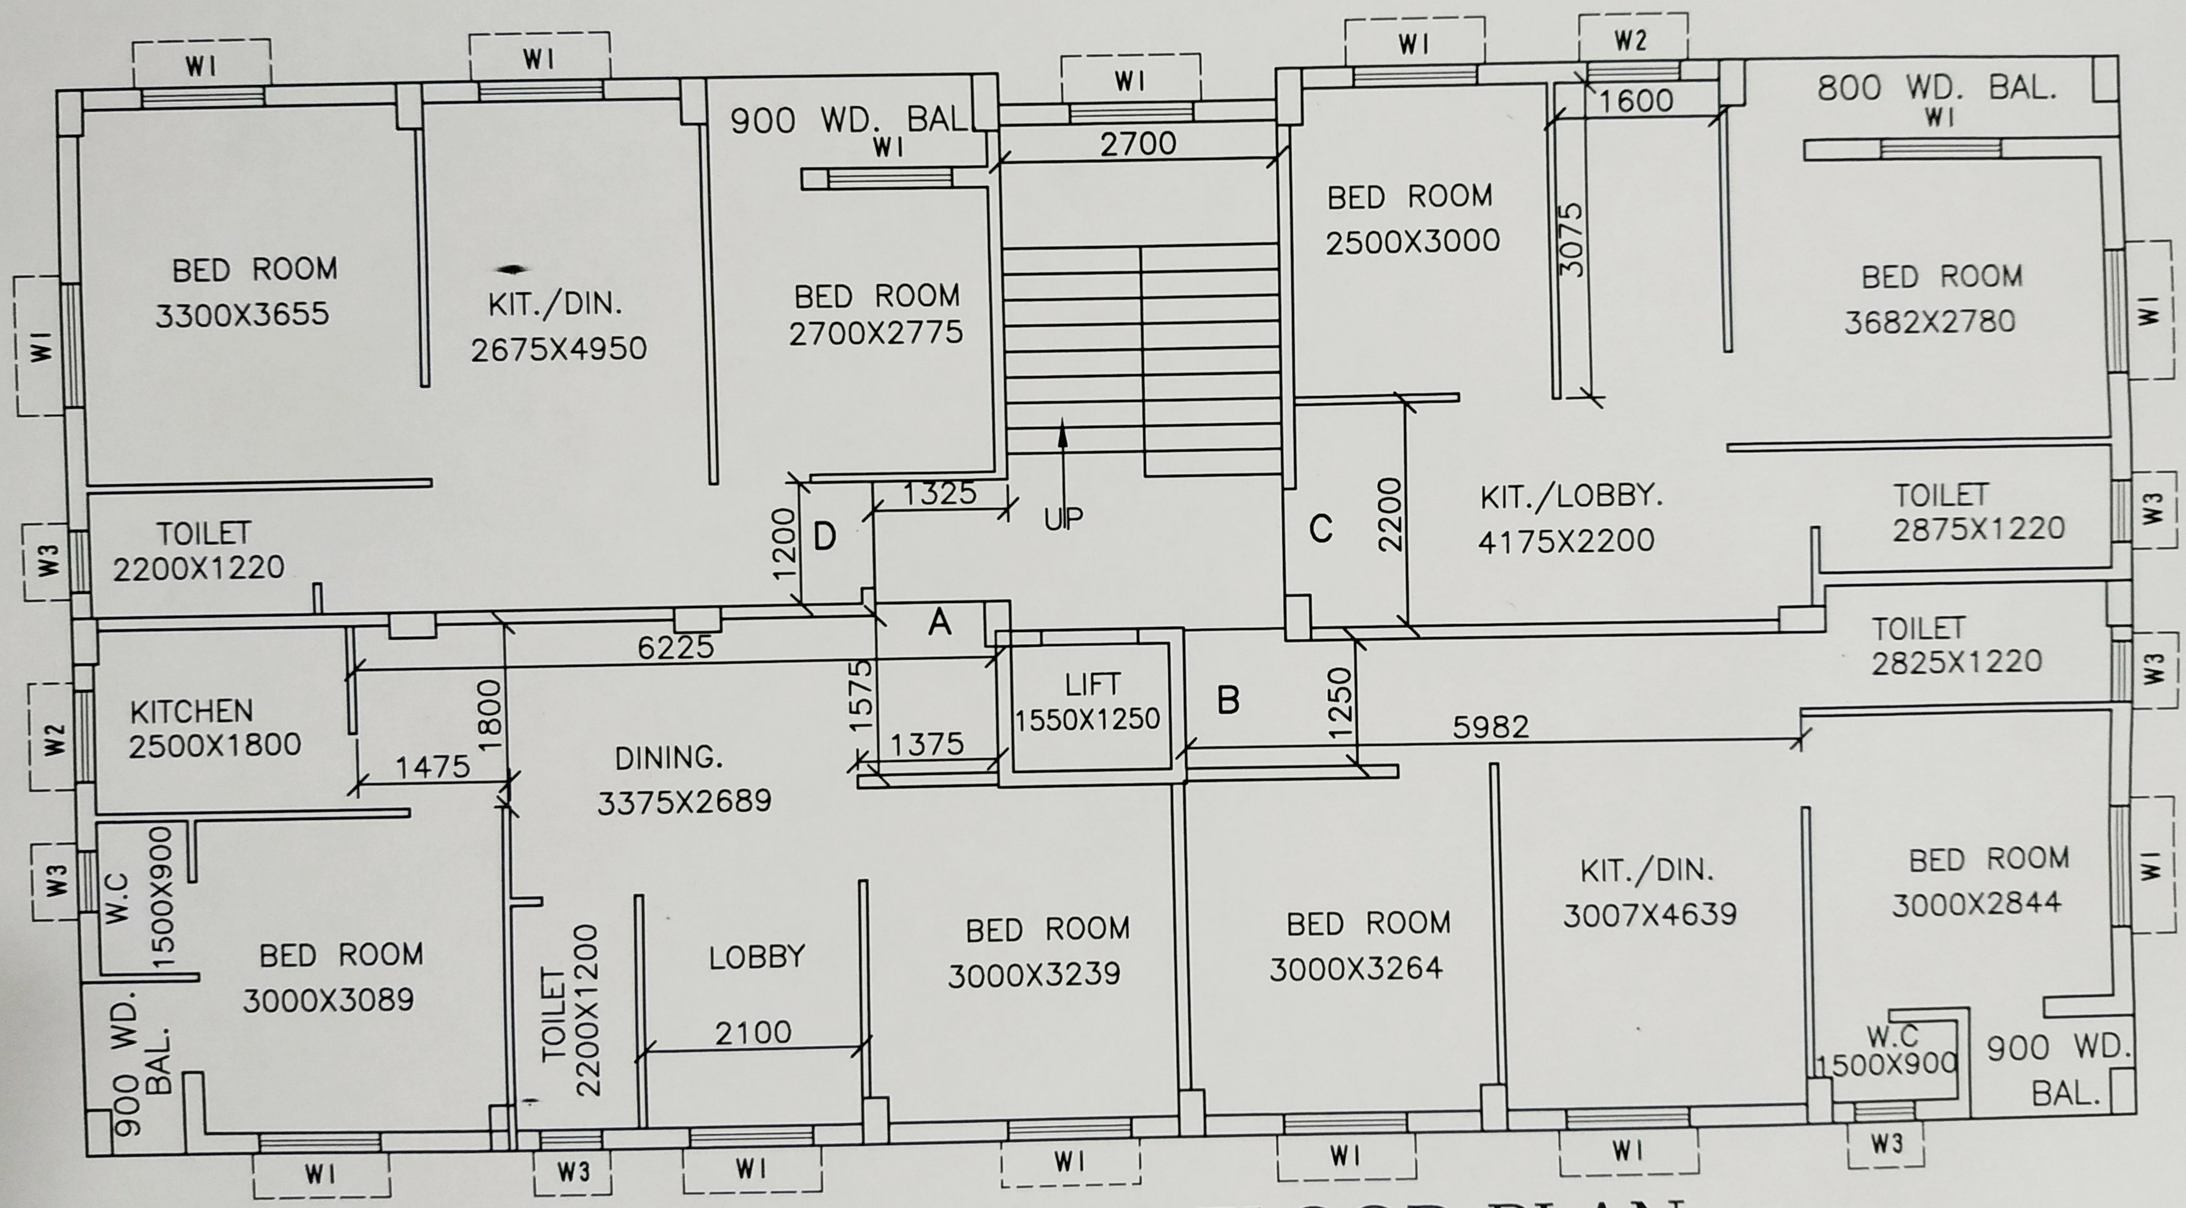

1ST 2ND &3RD FLOOR PLAN

SCALE – 1:100

PRODUCED BY AN AUTODESK EDUCATIONAL PRODUCT

PRODUCED BY AN AUTODESK EDUCATIONAL PRODUCT