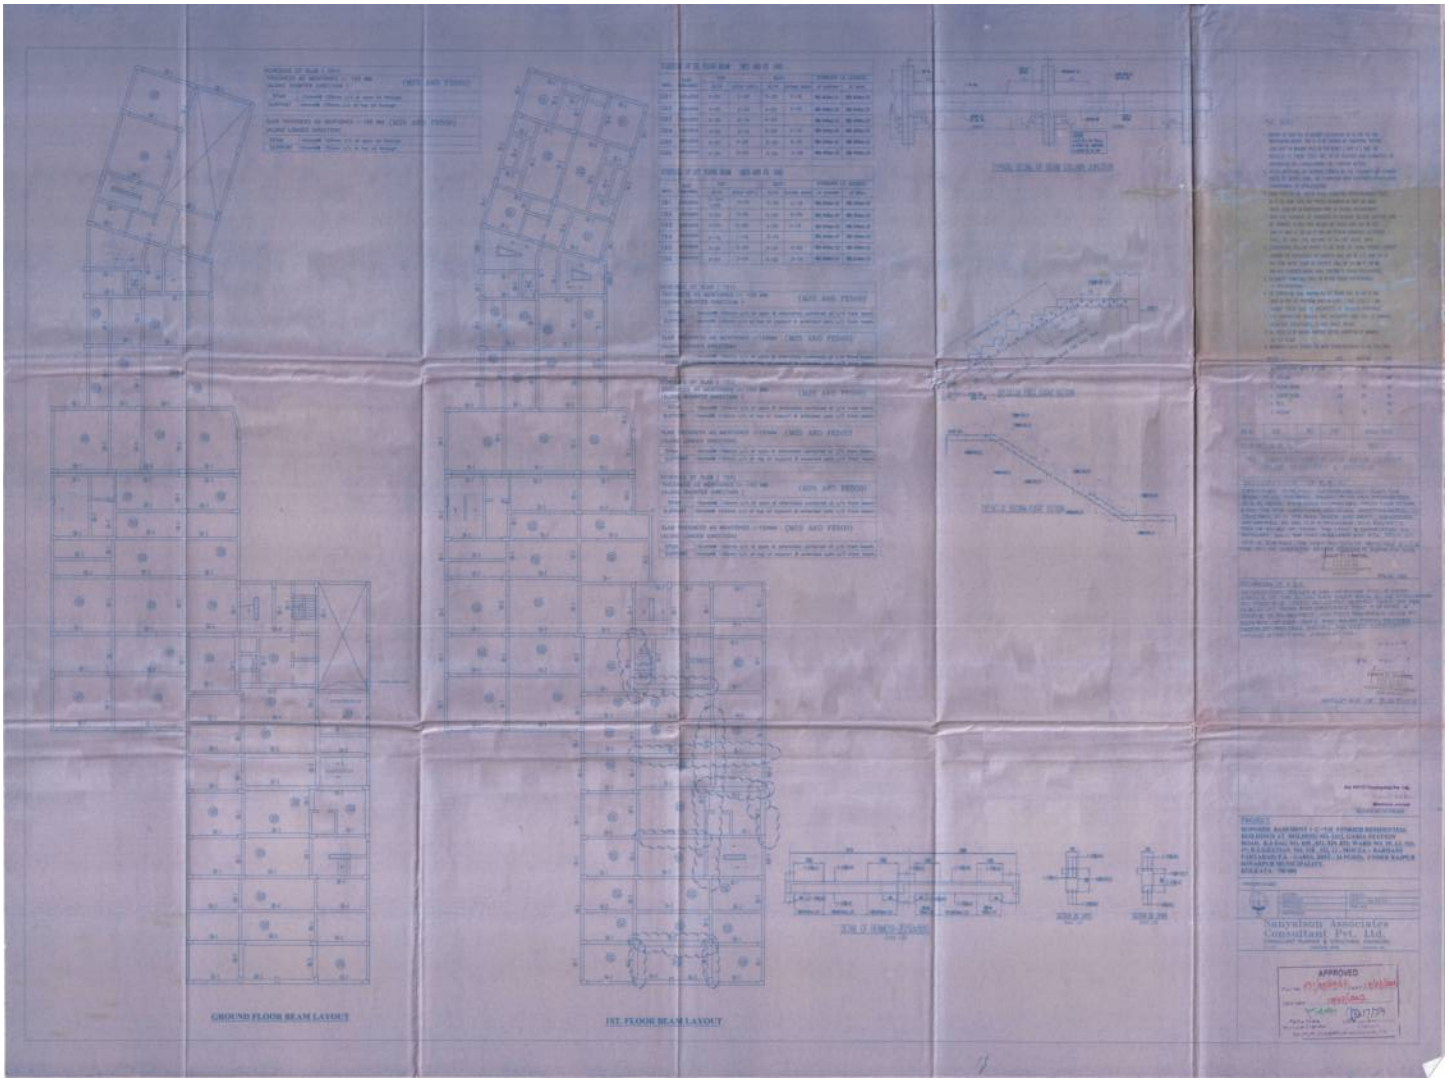
GROUND FLOOR BEAM LAYOUT
1ST. FLOOR BEAM LAYOUT
Satyajeet Associates
Consultant Pvt. Ltd.
APPROVED

Stacking of building materials on / beside the public roads is illegal and the Municipality may confiscate them as per rule.

[illegible]

Transfer of occupancy right of any flat of the building before the receipt of completion certificate is illegal.

[illegible]

1) Intimation to the prescribed form is to be submitted 7 days before the commencement of development work as per sanctioned plan.

[illegible]

Sections under the Act.

[illegible]

DECLARATION

I, SRI AMAL KUMAR DAS, son of Late Madhusudan Das, by Faith Hindu, by occupation Business, residing at A/177, Ramkrishna Nagar, Garia, P.S. – Sonarpur, Kolkata – 700084, Director of M/S. ASCO CONSTRUCTION PVT. LTD., a company incorporated under the provisions of the Companies Act, 1956 and having its registered office at Apanaya Apartment, Ground floor, Garia Station Road, P.O. – Garia, P.S. – Sonarpur, Kolkata – 700084,do hereby solemnly affirm and declare that :

1) I am the absolute owner of the plot of land having Holding No. 1411 Garia Station Road, P.O. – Garia, P.S. – Sonarpur, District – South 24 parganas, Ward No.: 29, Mouza – Barisha Fartabad, R. No. 47, Khatian No. 310, 332, 31, Dag No. 831, 830, 829, 832, area of land measuring 07 cotah 10 chattak 36 sq.ft.

2) There is no Court case against the above mentioned plot of land.

3) If any such costs / litigations crops up the municipal authority will not be responsible / liable.

4) Full responsibility / Liability will be borne by me/us.

For ASCO Construction Pvt. Ltd.

Director

DEPOSITANT

APPROVED PLANS RENEWED FOR

VALID UPTO 17/07/2019

& HEIGHT

DATE 23/04/2020

Assistant Engineer

Rajpur-Sonarpur Municipality

APPROVED PLAN IS RENEWED FOR

VALID UPTO 17/07/2024

& HEIGHT

DATE 23/07/2019

Assistant Engineer

Rajpur-Sonarpur Municipality