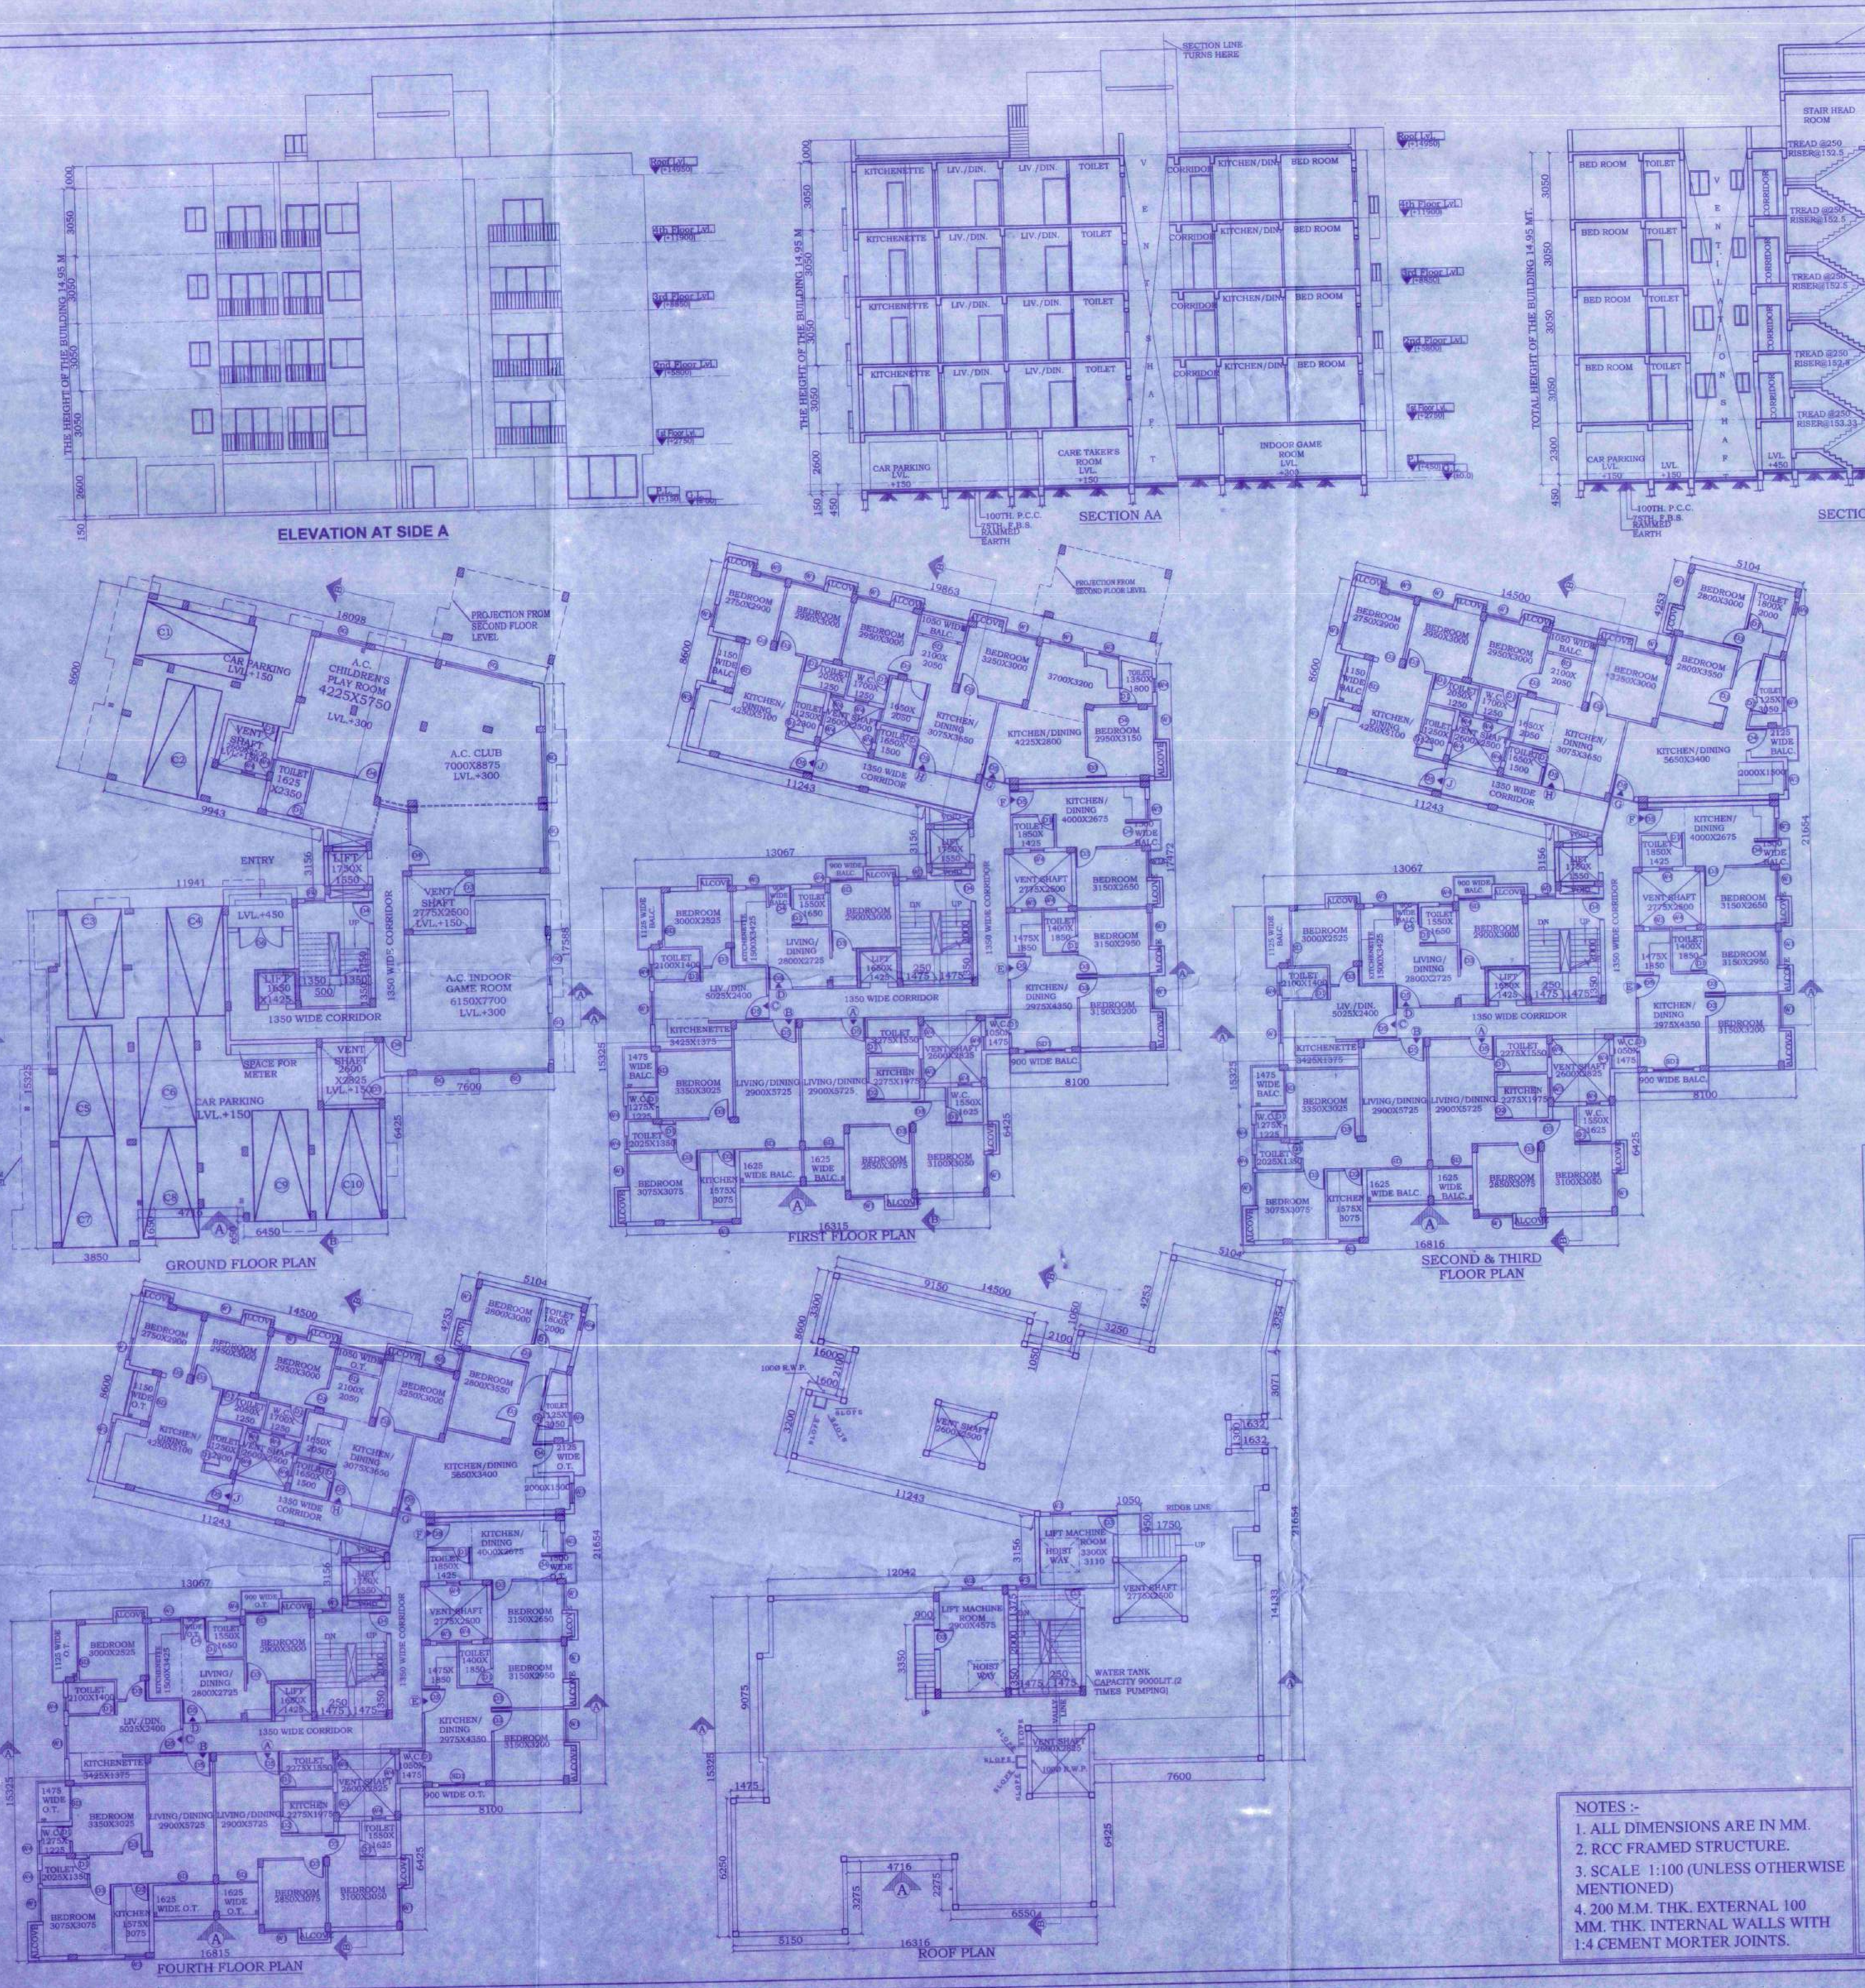

NOTES :-

1. ALL DIMENSIONS ARE IN MM.
2. RCC FRAMED STRUCTURE.
3. SCALE 1:100 (UNLESS OTHERWISE MENTIONED)
4. 200 M.M. THK. EXTERNAL 100 MM. THK. INTERNAL WALLS WITH 1:4 CEMENT MORTER JOINTS.

WINDOWS				DOORS		
MARKED	WIDTH	HEIGHT	SILL	MARKED	WIDTH	HEIGHT
W1	1500	1350	750	D1	750	2100
W1A	1200	1350	750	D2	800	2100
W2	1000	1350	750	D3	900	2100
W3	900	1100	1000	D4	1000	2100
W4	600	900	1200	D5	1050	2100
W4A	550	900	1200	D6	2000	2100
W5	1175	1350	750	SD	1500	2100
SW	900	1350	750	SD1	1800	2100

FOR APPROVAL :

SANCTIONED & APPROVED

REVISED G+4 STORIED RESIDENTIAL COMPLEX AT MOUZA-BHATENDA, J.L.NO.-28,L.R KHATIAN NO.- 483, 597, 692,720,1112,1501,1502, 1503, 2979,2981, 2984,2986,2987,4715,4145, R.S & L.R DAG NO.- 542, 545,546,542/806 (P) , P.S.- RAJARHAT, DIST.- 24 PARGANAS (N) , UNDER RAJARHAT BISHNUPUR 1 NO. GRAM PANCHAYAT.

CERTIFICATE OF THE ARCHITECT:

I CERTIFY THAT ALL THE ARCHITECTURAL DRAWINGS OF REVISED G+4 STORIED RESIDENTIAL COMPLEX AT MOUZA-BHATENDA, J.L.NO.-28,L.R KHATIAN NO.- 483, 597, 692,720,1112,1501,1502, 1503, 2979,2981, 2984, 2986, 2987, 4715,4145, R.S & L.R DAG NO.- 542, 545,546,542/806 (P) , P.S.- RAJARHAT, DIST.- 24 PARGANAS (N) , UNDER RAJARHAT BISHNUPUR 1 NO. GRAM PANCHAYAT ,HAVE BEEN DESIGNED AND DRAW UP STRICTLY AND ACCORDINGLY, AS STIPULATED IN THE NEW TOWN KOLKATA PLANNING AREA BUILDING RULES 2014 AND ALSO THE GENERAL BUILDING REQUIREMENTS OF THE NATIONAL BUILDING CODE OF INDIA AND OTHER RELEVANT CODES.

AMITAV BISWAS
Chartered Architect
CA/2010/47702

SIGNATURE OF ARCHITECT

PRAKALPA®
146, NANI GOPAL ROY CHOWDHURY AVENUE, Mezzanine & 2nd floor, KOLKATA - 700 014
T. 033 64507757 WEB SITE : www.prakalpa.in
E-MAIL : prakalpa.arch@gmail.com

CERTIFICATE OF THE STRUCTURAL ENGINEER:

I CERTIFY THE STRUCTURE DESIGN AND DRAWING OF THE BOTH FOUNDATION AND SUPER STRUCTURE OF THE BUILDING HAVE BEEN MADE BY ME CONSIDERING ALL POSSIBLE LOADS INCLUDING SEISMIC LOAD AS PER N.B.C. OF INDIA AND CERTIFIED THAT IT IS SAFE AND STABLE IN ALL RESPECT.SOIL TESTING REPORT HAS BEEN DONE BY SRI. SUBHANKAR ROY OF BS PROJECTS & ENGINEERS PVT.LTD. HAS BEEN CONSIDERED DURING STRUCTURAL CALCULATIONS.

SIGNATURE OF THE STRUCTURAL ENGINEER

CERTIFICATE OF OWNER :

I DO HEREBY UNDERTAKE WITH FULL RESPONSIBILITY THAT-

i) I SHALL ENGAGE L.B.A/ E.S.E. DURING CONSTRUCTION.

ii) I SHALL FOLLOW THE INSTRUCTION OF L.B.A/ E.S.E DURING CONSTRUCTION OF THE BUILDING(AS PER B.S. PLAN).

iii) IF ANY SUBMITTED DOCUMENTS ARE FOUND TO BE FAKE, THE AUTHORITY WILL REVOKE THE SANCTION PLAN.

iv) CERTIFIED THAT I SHALL NOT ON A LATER DATE MAKE ANY ADDITION OR ALTERATION TO THIS PLAN.

V) CERTIFIED THAT I HAVE GONE THROUGH THE NATIONAL BUILDING CODE OF INDIA AND ALSO ABIDE BY THOSE RULES DURING AND AFTER CONSTRUCTION OF THE BUILDING.

AJIT KUMAR BASU
DIRECTOR OF BASU CONSTRUCTION PVT. LTD.
CONSTITUTED POWER OF ATTORNEY HOLDER OF
1) SANJIT SADHUKHAN 2) BISWANATH SADHUKHAN
3) SHIBNATH SADHUKHAN 4) RANJIT SADHUKHAN
5) ANUVA SADHUKHAN 6) KABITA DATTA
7) RANU SADHUKHAN 8) RANJU SADHUKHAN
9) SUPARNA PAL 10) SANGITA PRASAD
11) MUKTI SAHA 12) SEKH MOSSAREF

AUTHORIZED SIGNATORY

TITLE:
GROUND FLOOR PLAN, FIRST FLOOR PLAN,SECOND &THIRD FLOOR PLAN,FOURTH FLOOR PLAN, ELEVATION OF SIDE A, SECTION AT 'A-A' & 'B-B' OF BLOCK 2

PROJECT ARCHITECT
PRAKALPA®
146, NANI GOPAL ROY CHOWDHURY AVENUE, Mezzanine & 2nd floor, KOLKATA - 700 014
T. 033 64507757 WEB SITE : www.prakalpa.in
E-MAIL : prakalpa.arch@gmail.com

DRAWN BY :	DEBLINA
CHECKED BY :	AMITAV BISWAS
APPROVED BY :	
SCALE : 1 : 150	DATE : 17.10.19
SUBMISSION DRAWING	
DRAWING NO.	REVISION NO.
SDG / BASU CONS. - ARCH / SANC/ BL-2/03	