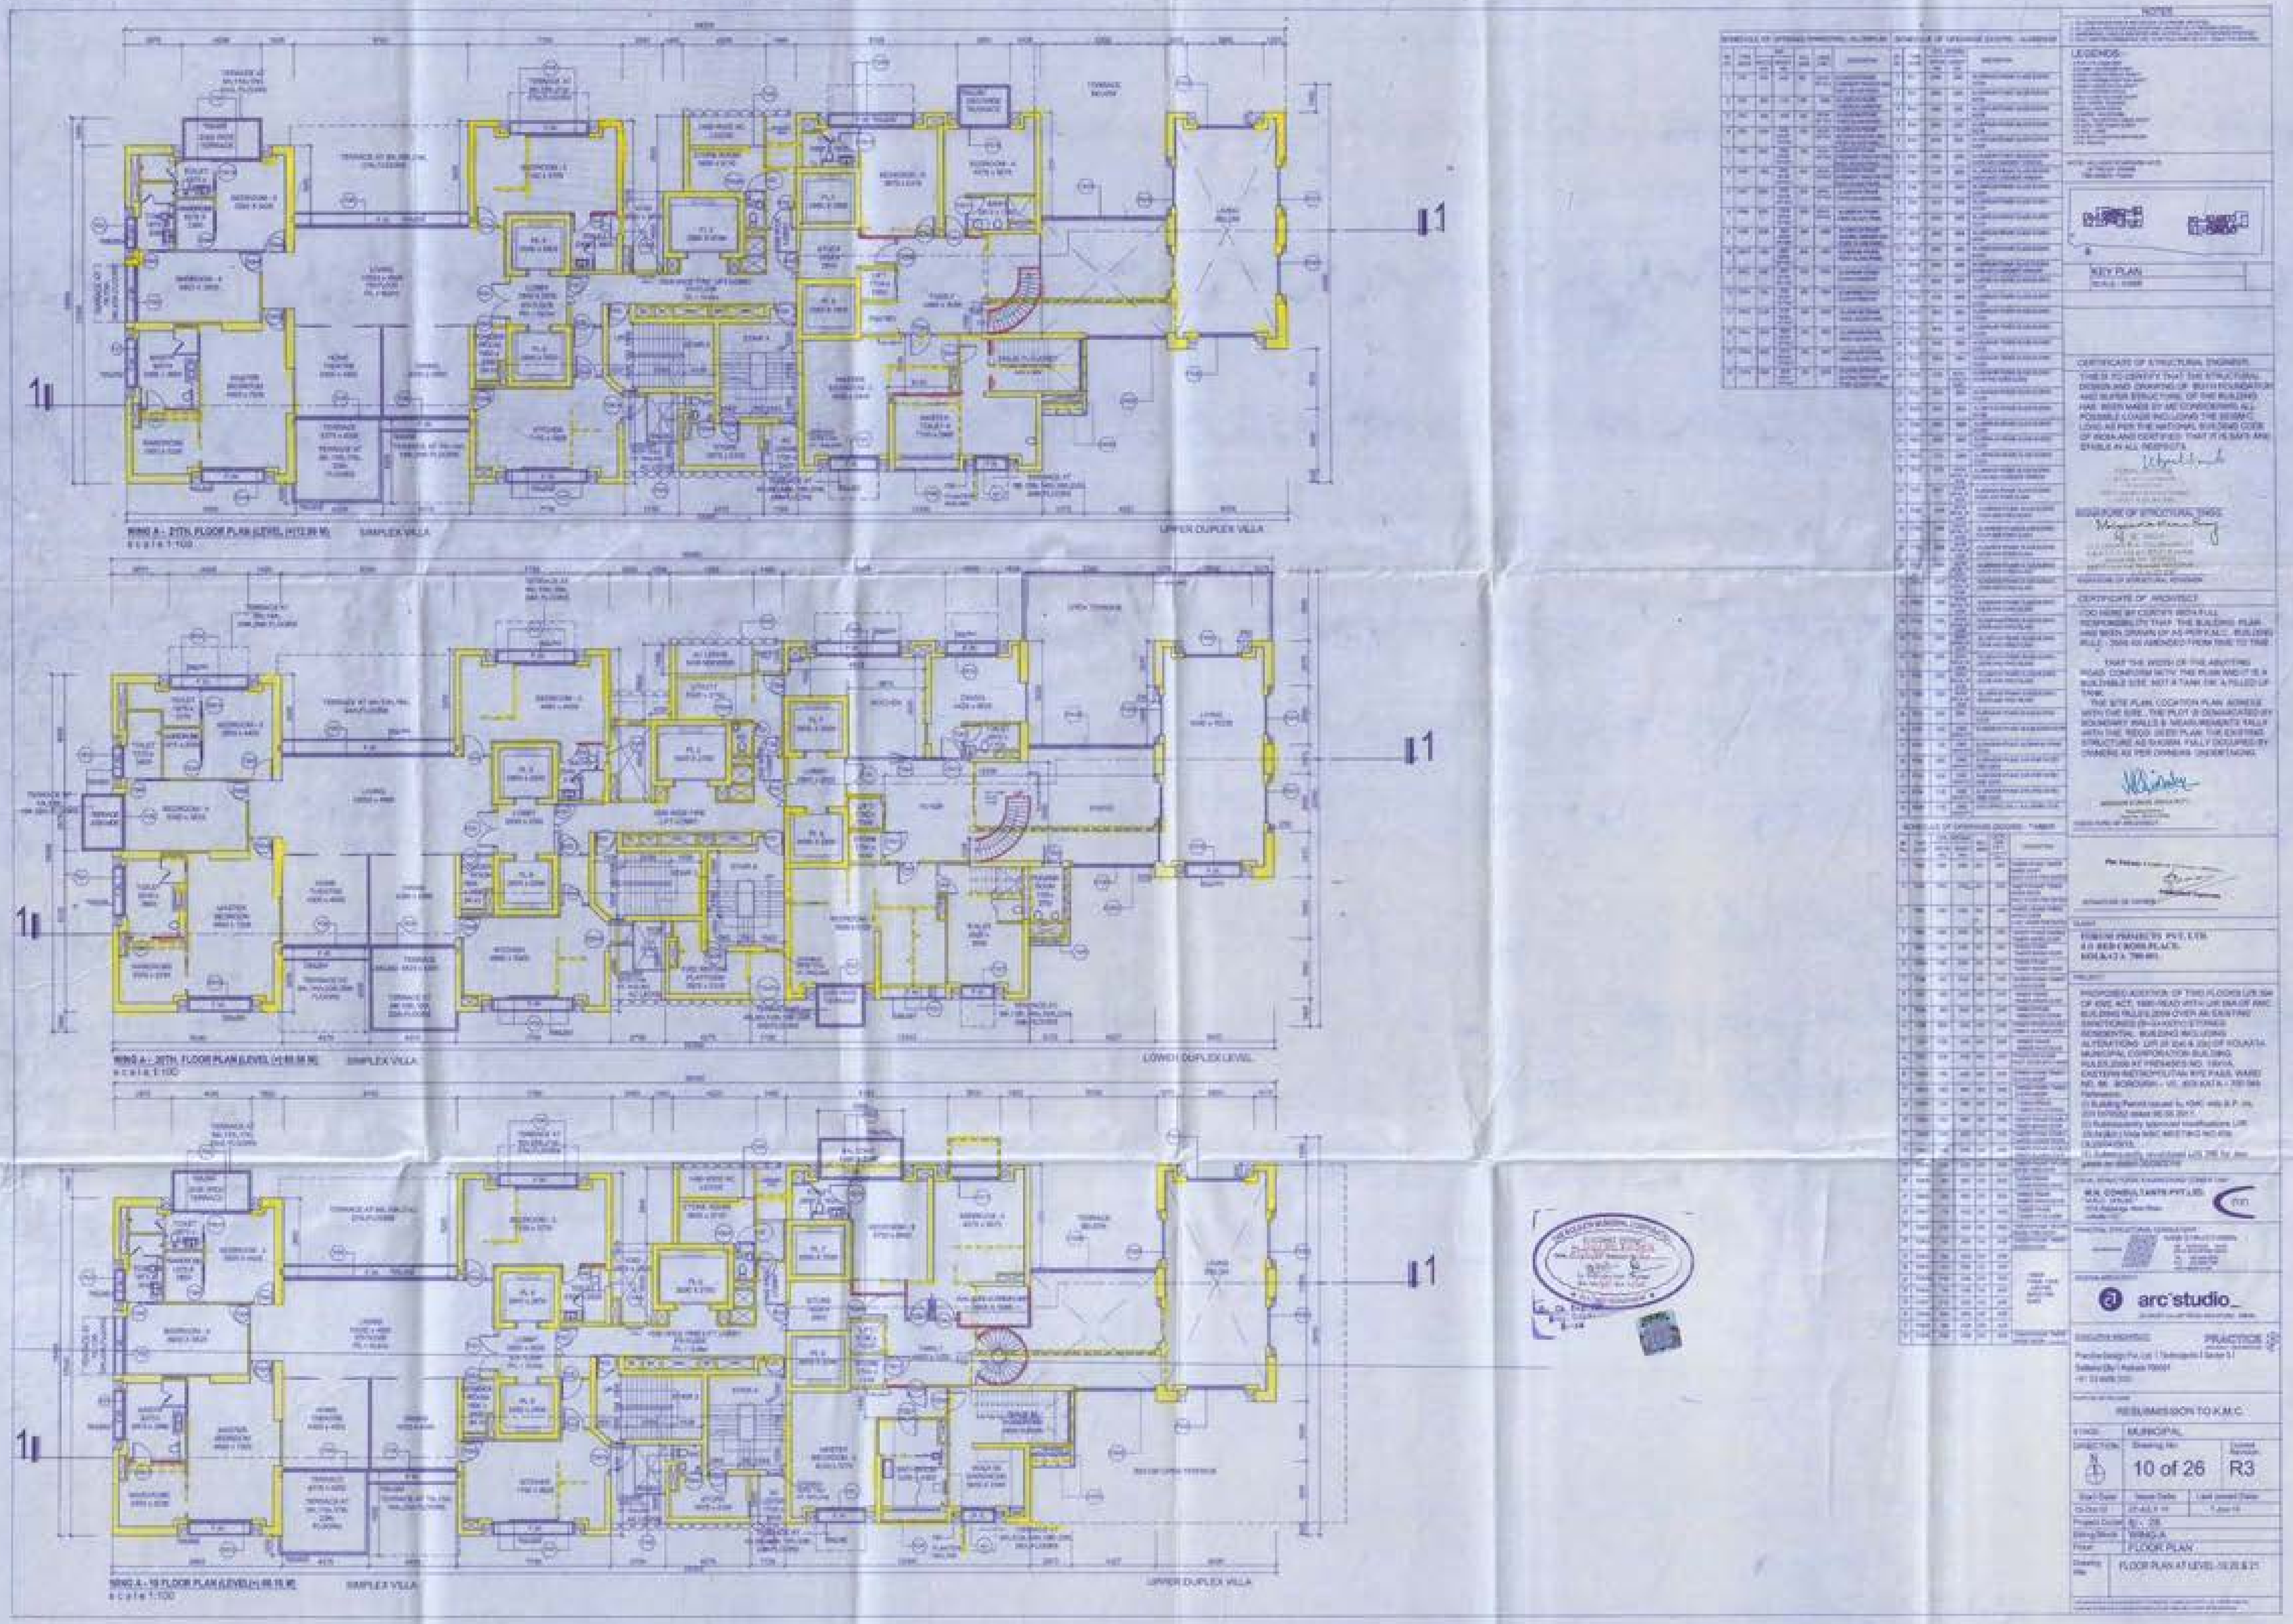

WING A - 21TH FLOOR PLAN (LEVEL (+) 72.99 M)
scale 1:100
SIMPLEX VILLA
UPPER DUPLEX VILLA
WING A - 20TH FLOOR PLAN (LEVEL (+) 69.99 M)
scale 1:100
SIMPLEX VILLA
LOWER DUPLEX LEVEL
WING A - 19 FLOOR PLAN (LEVEL (+) 66.19 M)
scale 1:100
SIMPLEX VILLA
UPPER DUPLEX VILLA
NOTES
LEGENDS
KEY PLAN
CERTIFICATE OF STRUCTURAL ENGINEER
CERTIFICATE OF ARCHITECT
FORUM PROJECTS PVT. LTD.
PROJECT
arc'studio_
PRACTICE
RESUBMISSION TO K.M.C.
MUNICIPAL
10 of 26
R3
FLOOR PLAN