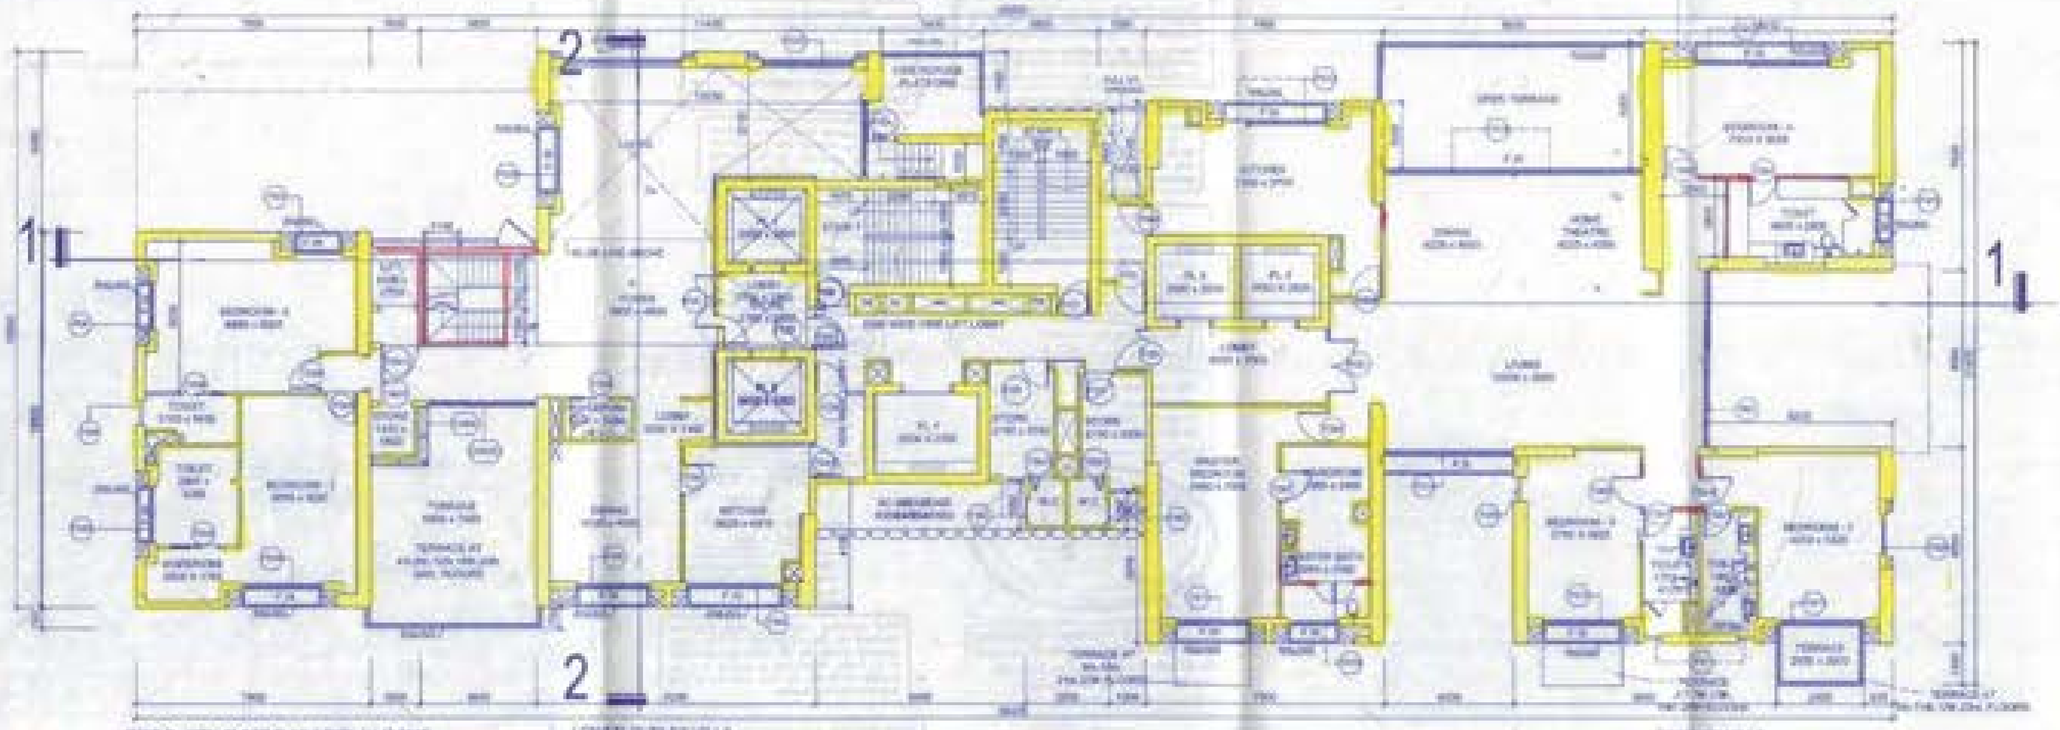

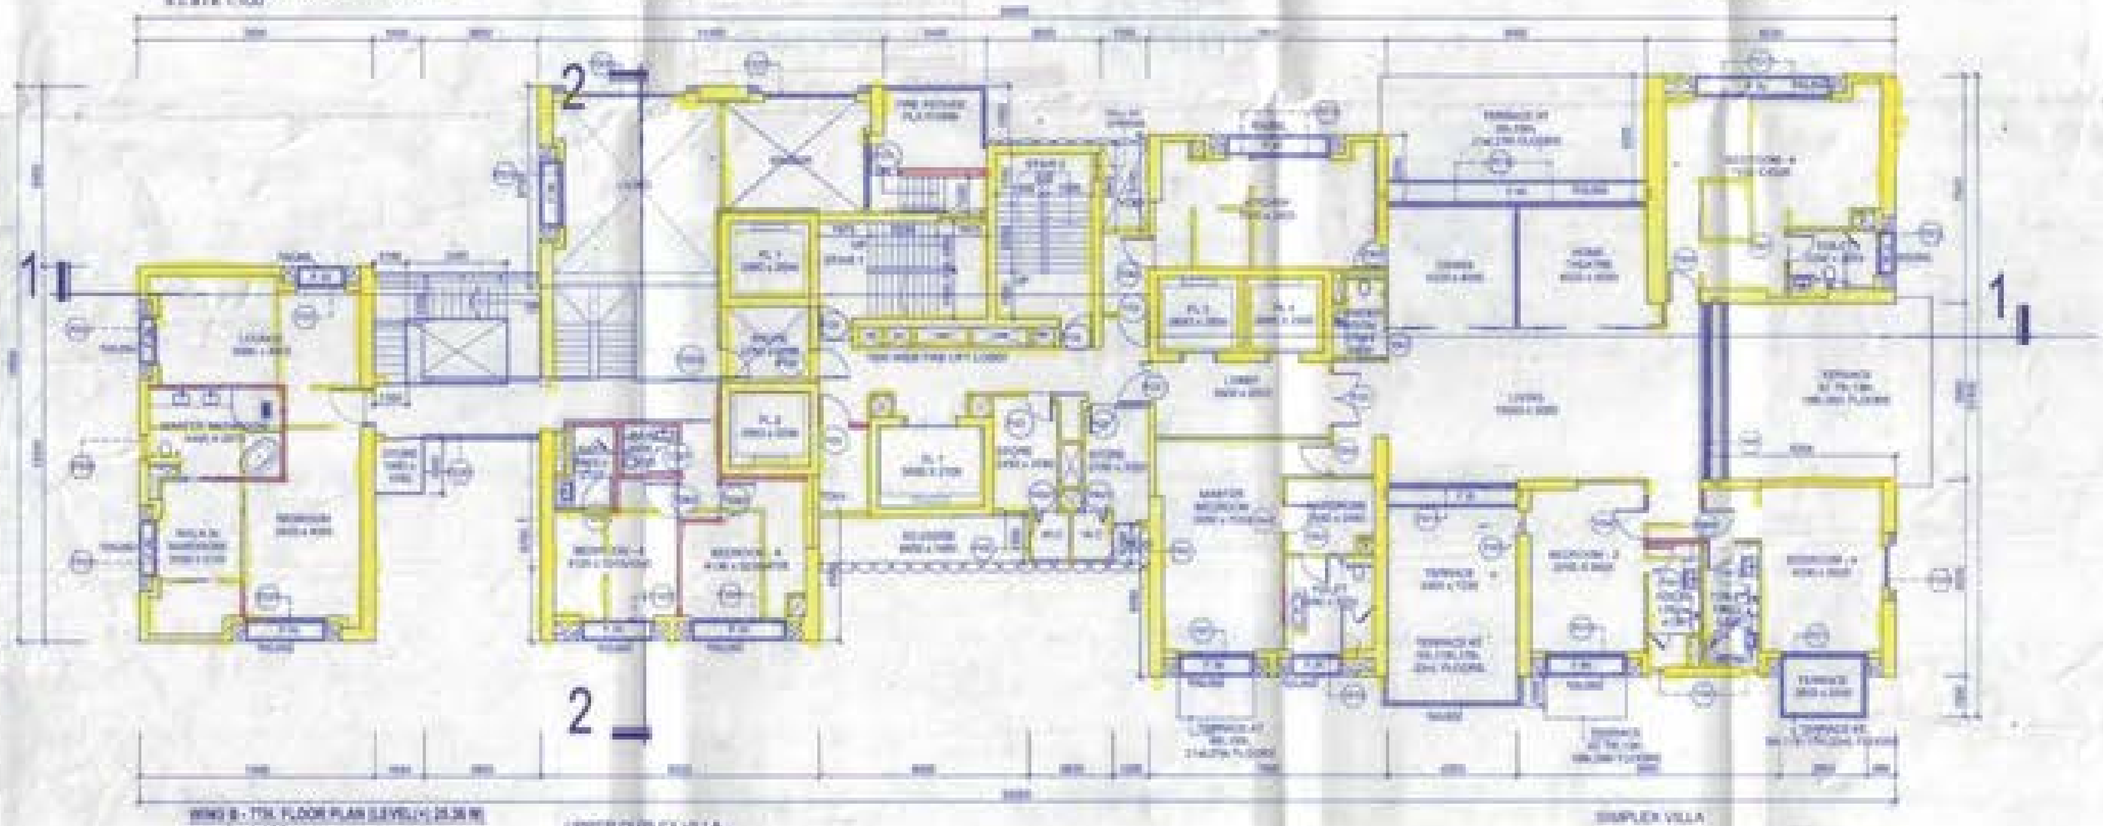

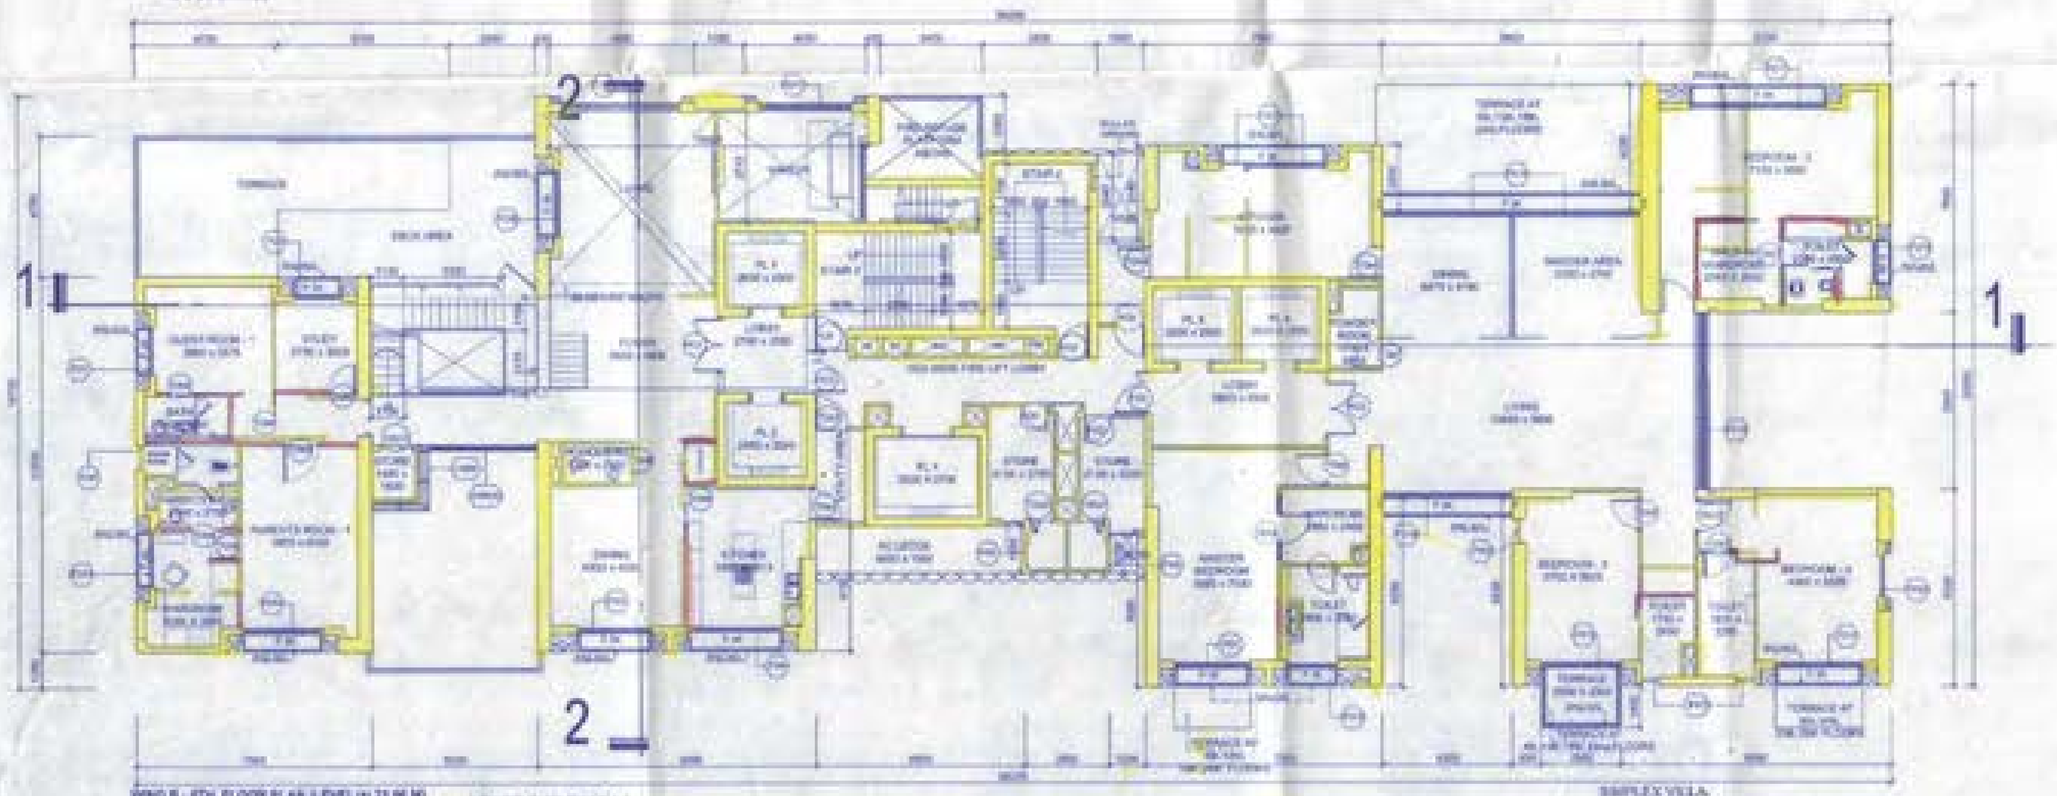







NOTES

LEGENDS:-

KEY PLAN

CERTIFICATE OF STRUCTURAL ENGINEER

THIS IS TO CERTIFY THAT THE STRUCTURAL DESIGN AND DRAWING OF BOTH FOUNDATION AND SUPER STRUCTURE OF THE BUILDING WAS BEEN MADE BY ME CONSIDERING ALL POSSIBLE LOADS INCLUDING SEISMIC LOAD AS PER THE NATIONAL BUILDING CODE OF INDIA AND CERTIFIED THAT IT IS SAFE AND STABLE IN ALL RESPECTS.

SIGNATURE OF STRUCTURAL ENGG.

CERTIFICATE OF ARCHITECT

I DO HERE BY CERTIFY WITH FULL RESPONSIBILITY THAT THE BUILDING PLAN HAS BEEN DRAWN UP AS PER K.M.C. BUILDING RULE - 2009 AS AMENDED FROM TIME TO TIME.

THAT THE WIDTH OF THE ABUTTING ROAD CONFORM WITH THE PLAN AND IT IS A BUILDABLE SITE, NOT A TANK OR A FILLED UP TANK.

THE SITE PLAN, LOCATION PLAN AGREES WITH THE SITE. THE PLOT IS DEMARCATED BY BOUNDARY WALLS & MEASUREMENTS TALLY WITH THE DEED. DEED PLAN, THE EXISTING STRUCTURE, AS SHOWN, FULLY OCCUPIED BY OWNERS AS PER OWNERS UNDERTAKING.

SIGNATURE OF ARCHITECT

CLIENT:
TOSCH PROJECTS PVT. LTD.
4/3 BED CHAMPA PLACE,
KOLKATA - 700 040.

PROJECT:
PROPOSED ADDITION OF TWO FLOORS (7TH & 8TH) OVER 4th FLOOR OF RMC ACF, 1990 ROAD WITH 10ft RAMP AT RMC BUILDING RULES 2009 OVER 4th EXISTING BANQUET(BASEMENT+GROUND) STORIED RESIDENTIAL BUILDING INCLUDING ALTERATIONS U/R 20 (3)(a) & 23(a) OF KOLKATA MUNICIPAL CORPORATION BUILDING RULES, 2009 AT PREMISES NO. 10/1/A, EASTERN METROPOLITAN BYE PASS, WARD NO. 108, BORO(South - VII), KOLKATA - 700 040

Reference:
(1) Building Permit issued by KMC vide B.P. No. 2017070052 dated 08.06.2017.
(2) Structural safety approval certificate vide DRS/SOU/1/Vide 4867/183 dated NO. 4867 DJ.2/08/2017.
(3) Building permit for proposed addition of two floors for two years vide Dated 28/08/2019

LOCAL STRUCTURAL ENGINEERING CONSULTANT:
M.N. CONSULTANTS PVT. LTD.

ORIGINAL ARCHITECT:
arc'studio_

EXECUTIVE ARCHITECT:
PRACTICE

RESUBMISSION TO K.M.C.

STAGE:	MUNICIPAL
DIRECTION:	Drawing No.: 14 of 26
	Current Revision: R3
Start Date:	Issue Date: 27.JAN.19
	Last Issue Date: 31.Oct.19
Project Code:	Sy. - 29
Building Block:	WING-B
Floor:	FLOOR PLAN
Drawing Title:	FLOOR PLAN AT LEVEL (+) 25.37 M