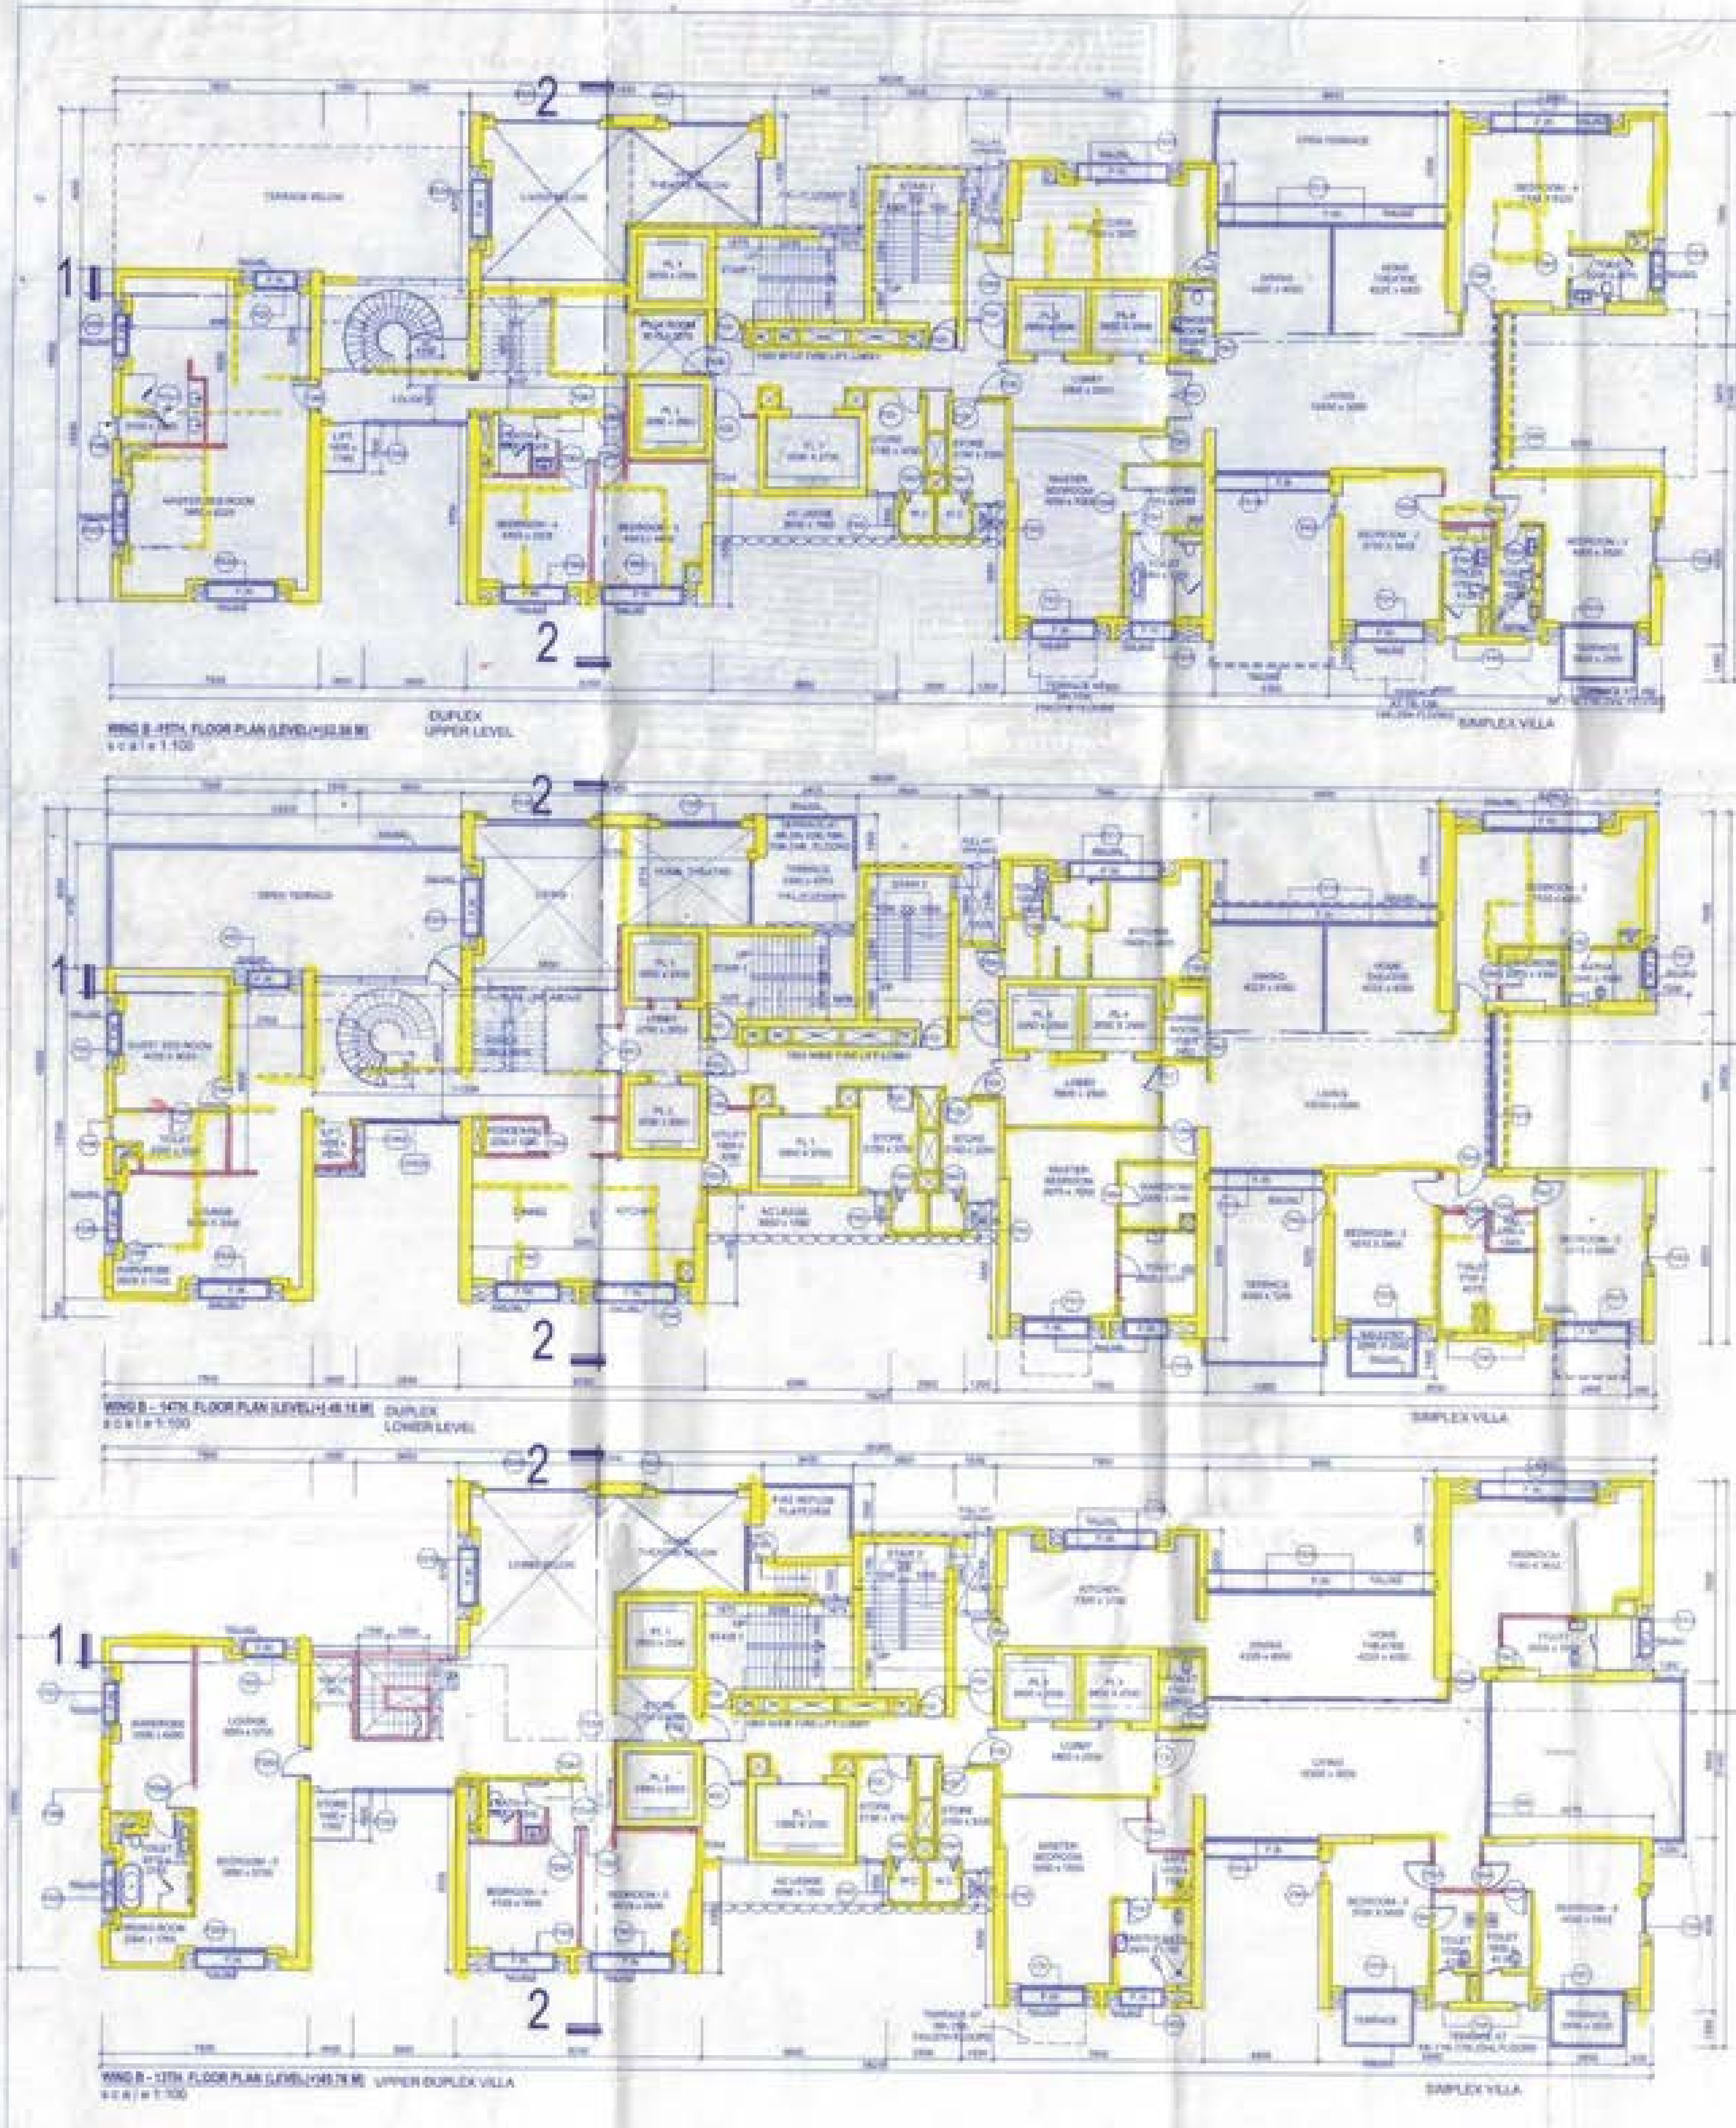

LEGENDS:

NOTES

KEY PLAN

CERTIFICATE OF STRUCTURAL ENGINEER

THIS IS TO CERTIFY THAT THE STRUCTURAL DESIGN AND DRAWING OF BOTH FOUNDATION AND SUPER STRUCTURE OF THE BUILDING HAS BEEN MADE BY ME CONSIDERING ALL POSSIBLE LOADS INCLUDING THE SEISMIC LOAD AS PER THE NATIONAL BUILDING CODE OF INDIA AND CERTIFIED THAT IT IS SAFE AND STABLE IN ALL RESPECTS.

SIGNATURE OF STRUCTURAL ENGR.

CERTIFICATE OF ARCHITECT

I DO HEREBY CERTIFY WITH FULL RESPONSIBILITY THAT THE BUILDING PLAN HAS BEEN DRAWN UP AS PER K.M.C. BUILDING RULE - 2009 AS AMENDED FROM TIME TO TIME.

THAT THE WIDTH OF THE ABUTTING ROAD CONFORM WITH THE PLAN AND IT IS A BUILDABLE SITE NOT A TANK OR A FILLED UP TANK.

THE SITE PLAN, LOCATION PLAN AGREES WITH THE SITE. THE PLOT IS DEMARCATED BY BOUNDARY WALLS & MEASUREMENTS TALLY WITH THE REGD. DEED PLAN. THE EXISTING STRUCTURE AS SHOWN FULLY OCCUPIED BY OWNERS AS PER OWNERS' UNDERTAKING.

SIGNATURE OF ARCHITECT

SIGNATURE OF OWNER

CLIENT

FORUM PROJECTS PVT. LTD.
4/1 RED CROSS PLACE,
KOLKATA 700 001.

PROJECT

PROPOSED ADDITION OF TWO FLOORS U/S 394 OF KMC ACT, 1980 READ WITH U/R ... OF KMC BUILDING RULES 2009 OVER AN EXISTING SANCTIONED ... STORIED RESIDENTIAL BUILDING INCLUDING ALTERATIONS ... KOLKATA MUNICIPAL CORPORATION BUILDING RULES 2009 AT PREMISES NO. ..., EASTERN METROPOLITAN BYE PASS, WARD NO. ..., BOROUGH - VII, KOLKATA - 700 ...

M.N. CONSULTANTS PVT. LTD.

arc'studio_

PRACTICE

RESUBMISSION TO K.M.C.

STAGE	MUNICIPAL	
DIRECTION	Drawing No. 15 of 26	Current Revision R3
Start Date	Issue Date	Last Issued Date
Project Code	B - 26	
Bldg/Block	WING-B	
Floor	FLOOR PLAN	
Drawing title	FLOOR PLAN AT LEVEL- 13,14&15	