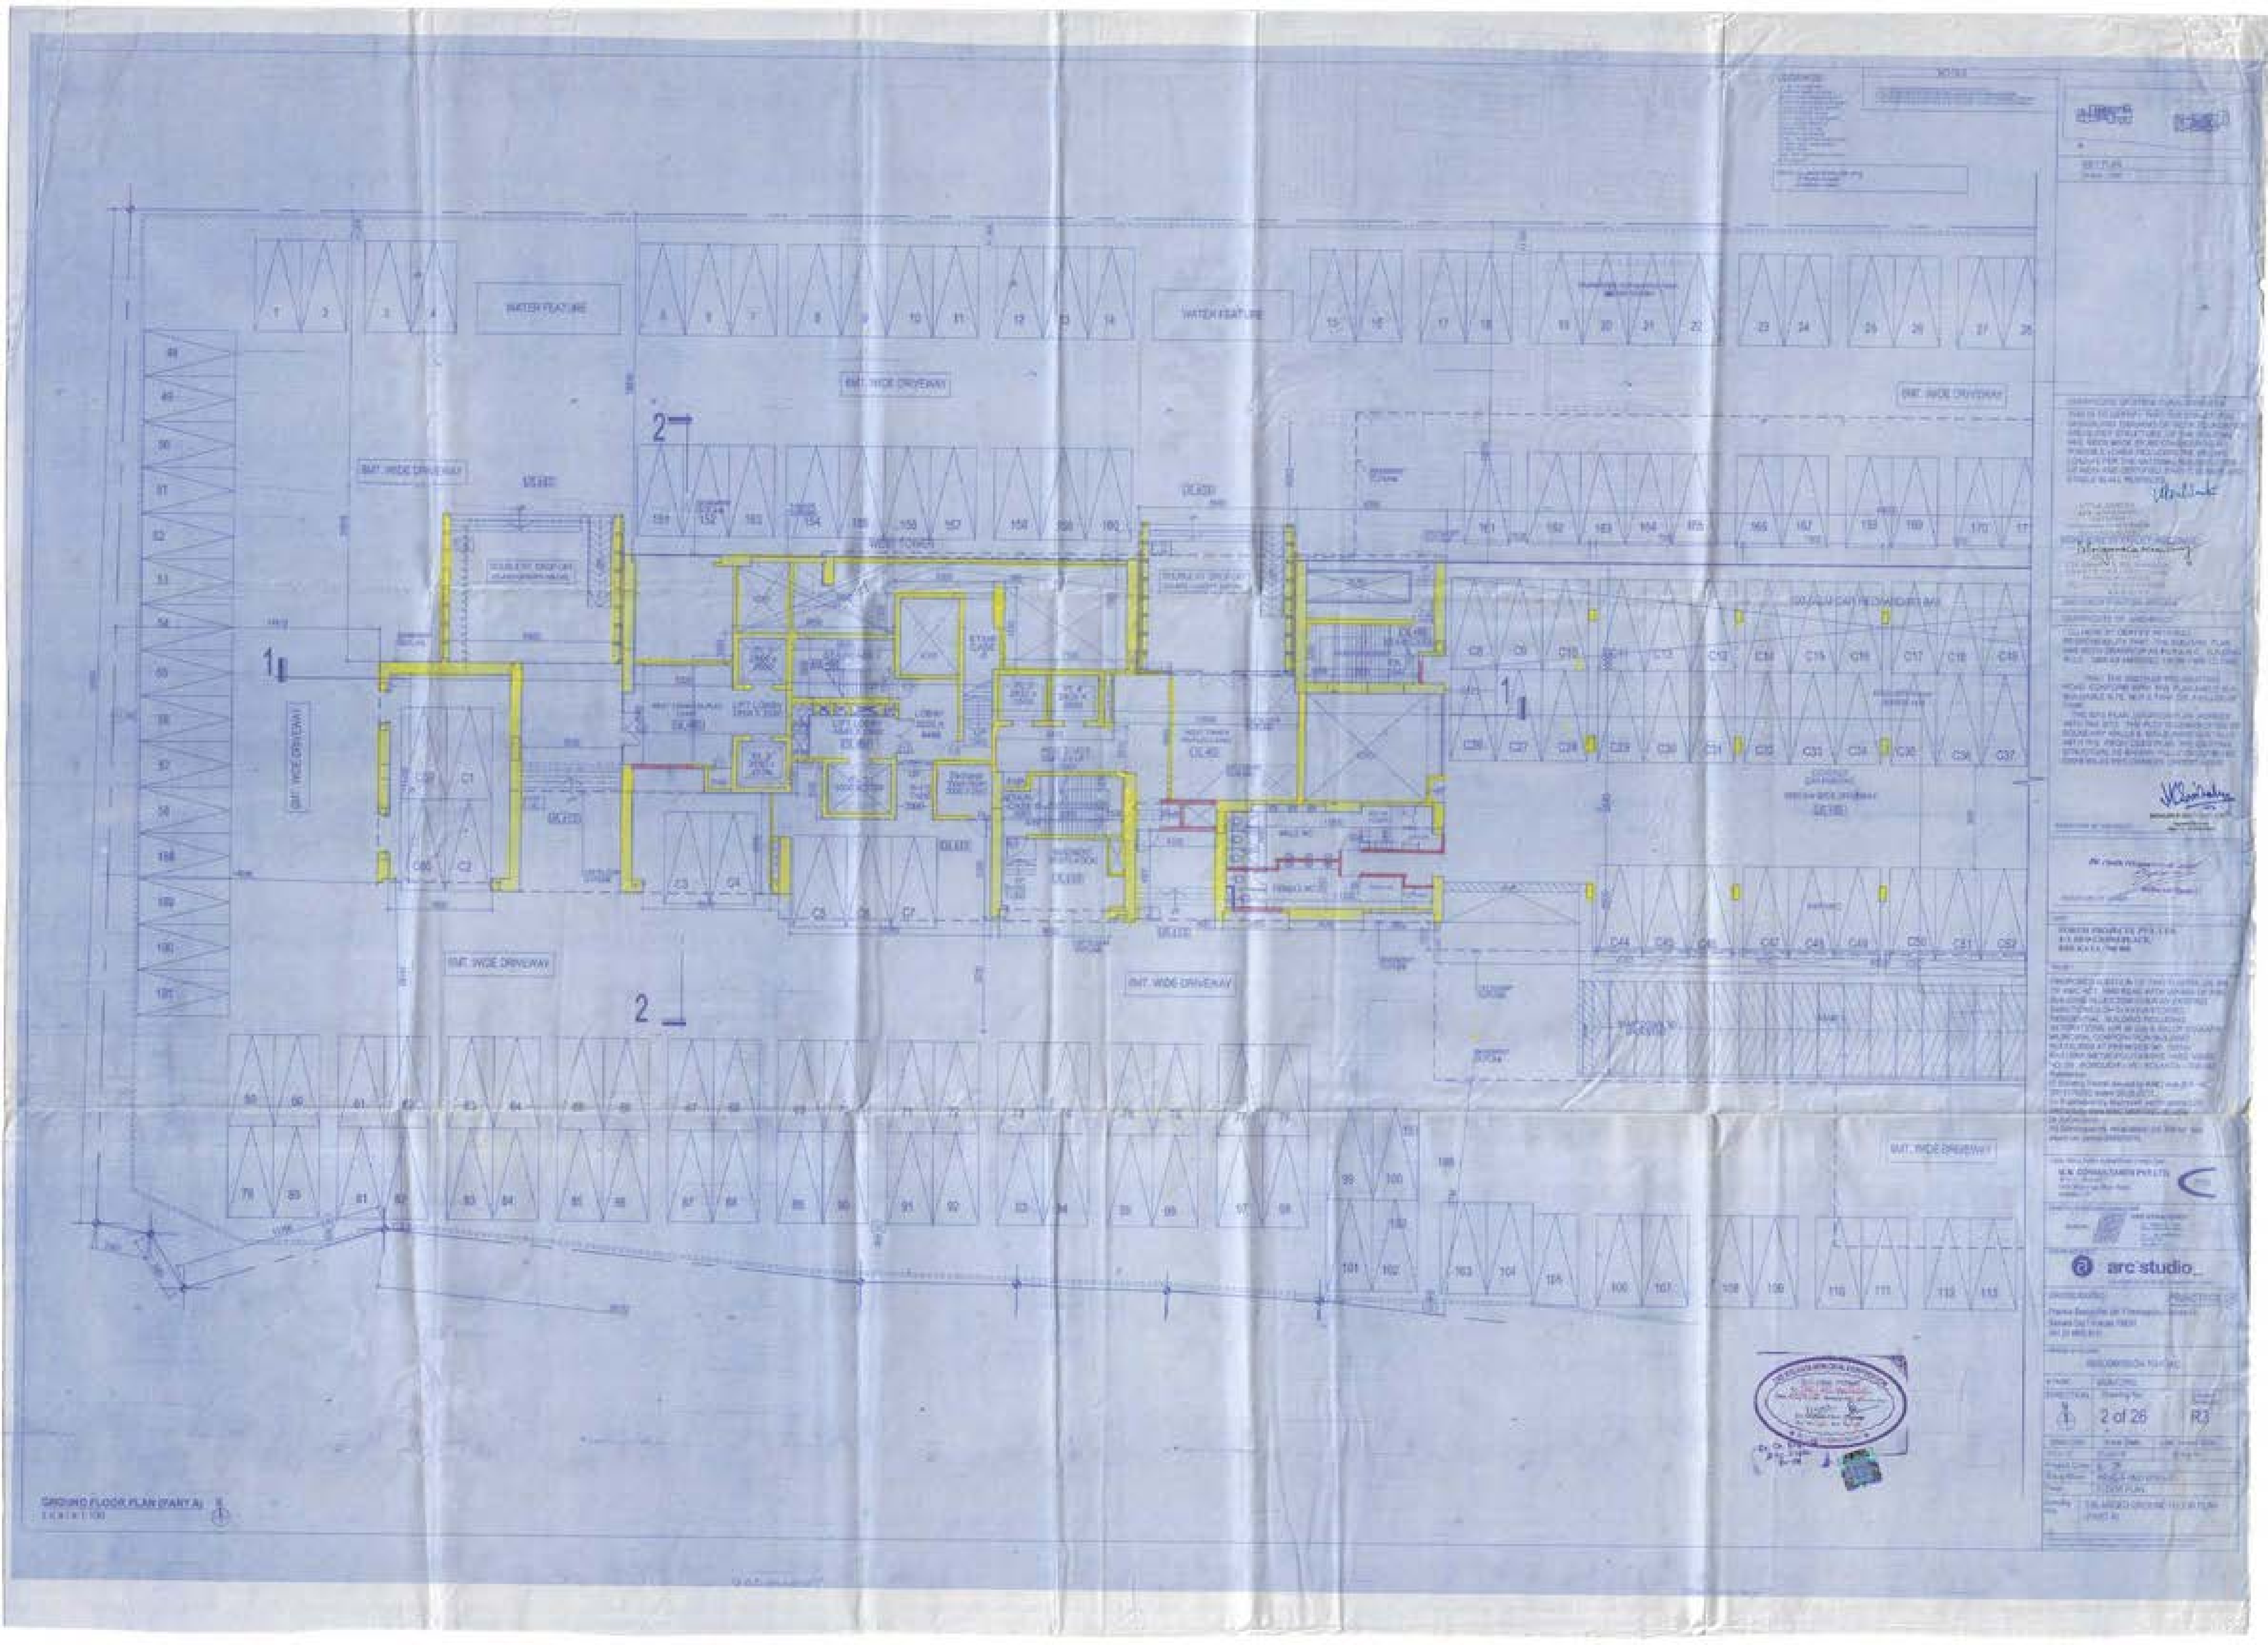
WATER FEATURE
WATER FEATURE
8MT. WIDE DRIVEWAY
8MT. WIDE DRIVEWAY
8MT. WIDE DRIVEWAY
8MT. WIDE DRIVEWAY
8MT. WIDE DRIVEWAY
8MT. WIDE DRIVEWAY
8MT. WIDE DRIVEWAY
arc studio
2 of 26
R3
GROUND FLOOR PLAN (PART A)