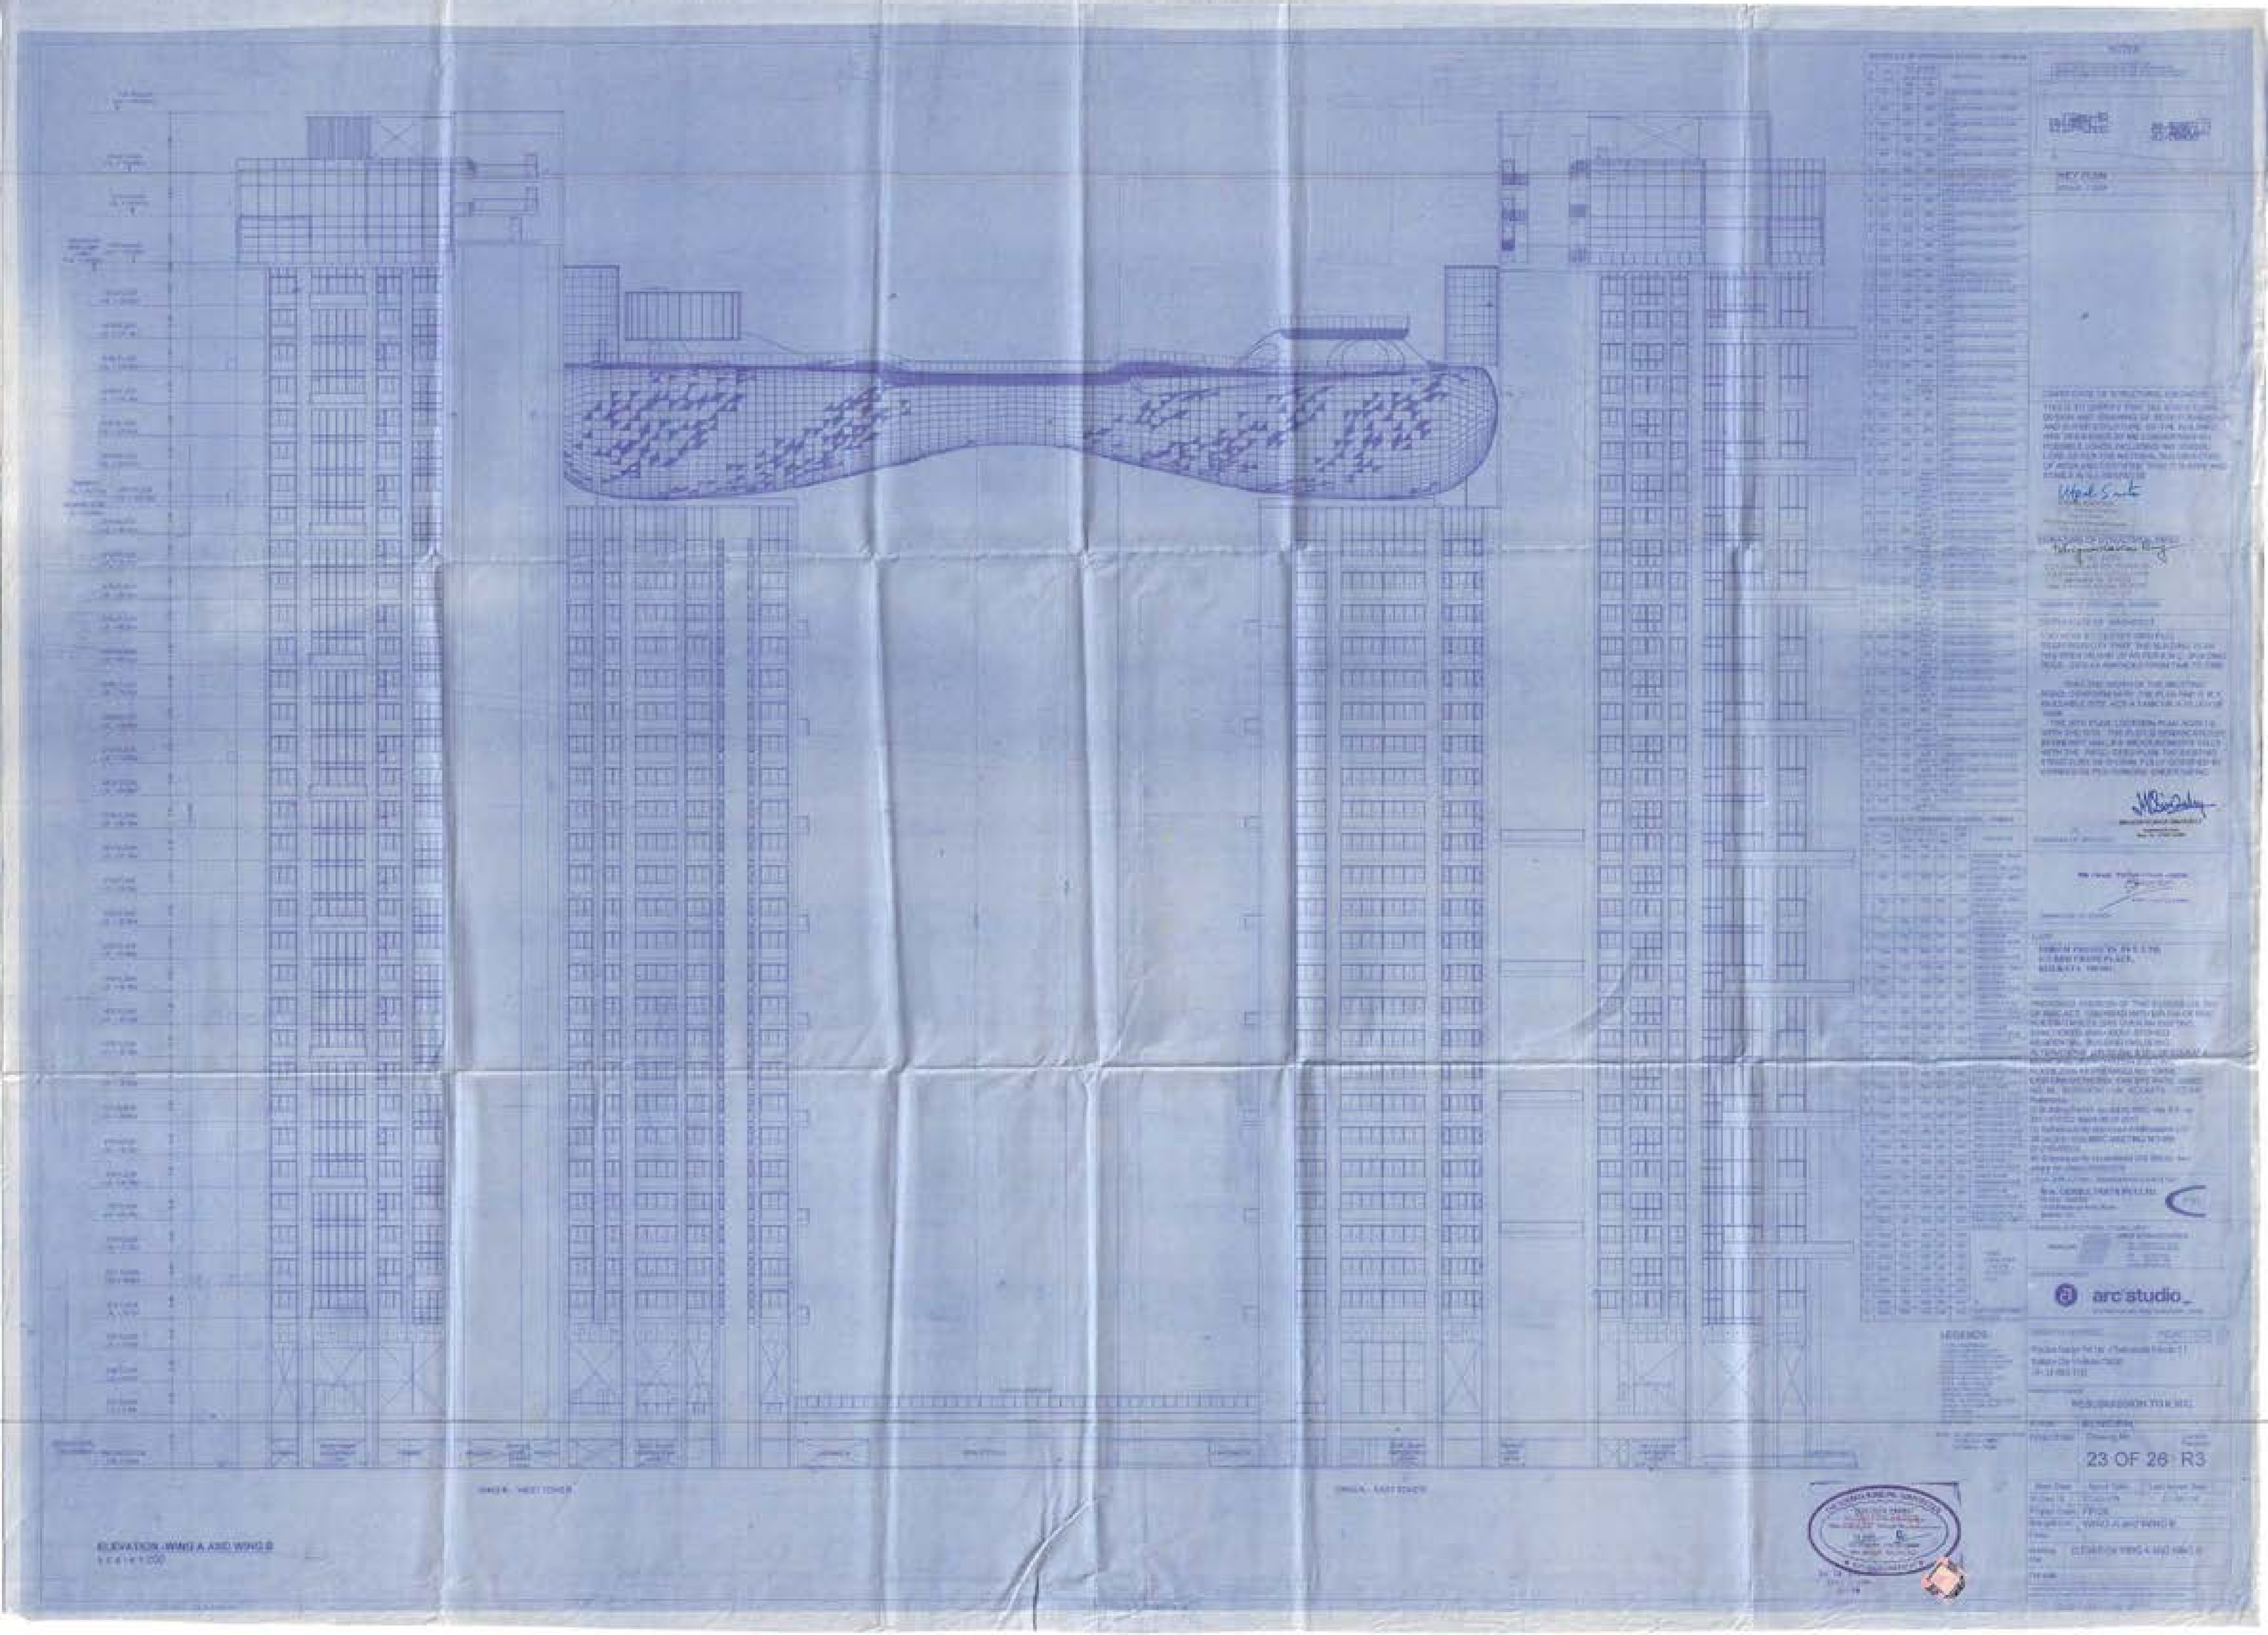

ELEVATION - WING A AND WING B
WING B - WEST TOWER
WING A - EAST TOWER
arc studio
23 OF 26 R3