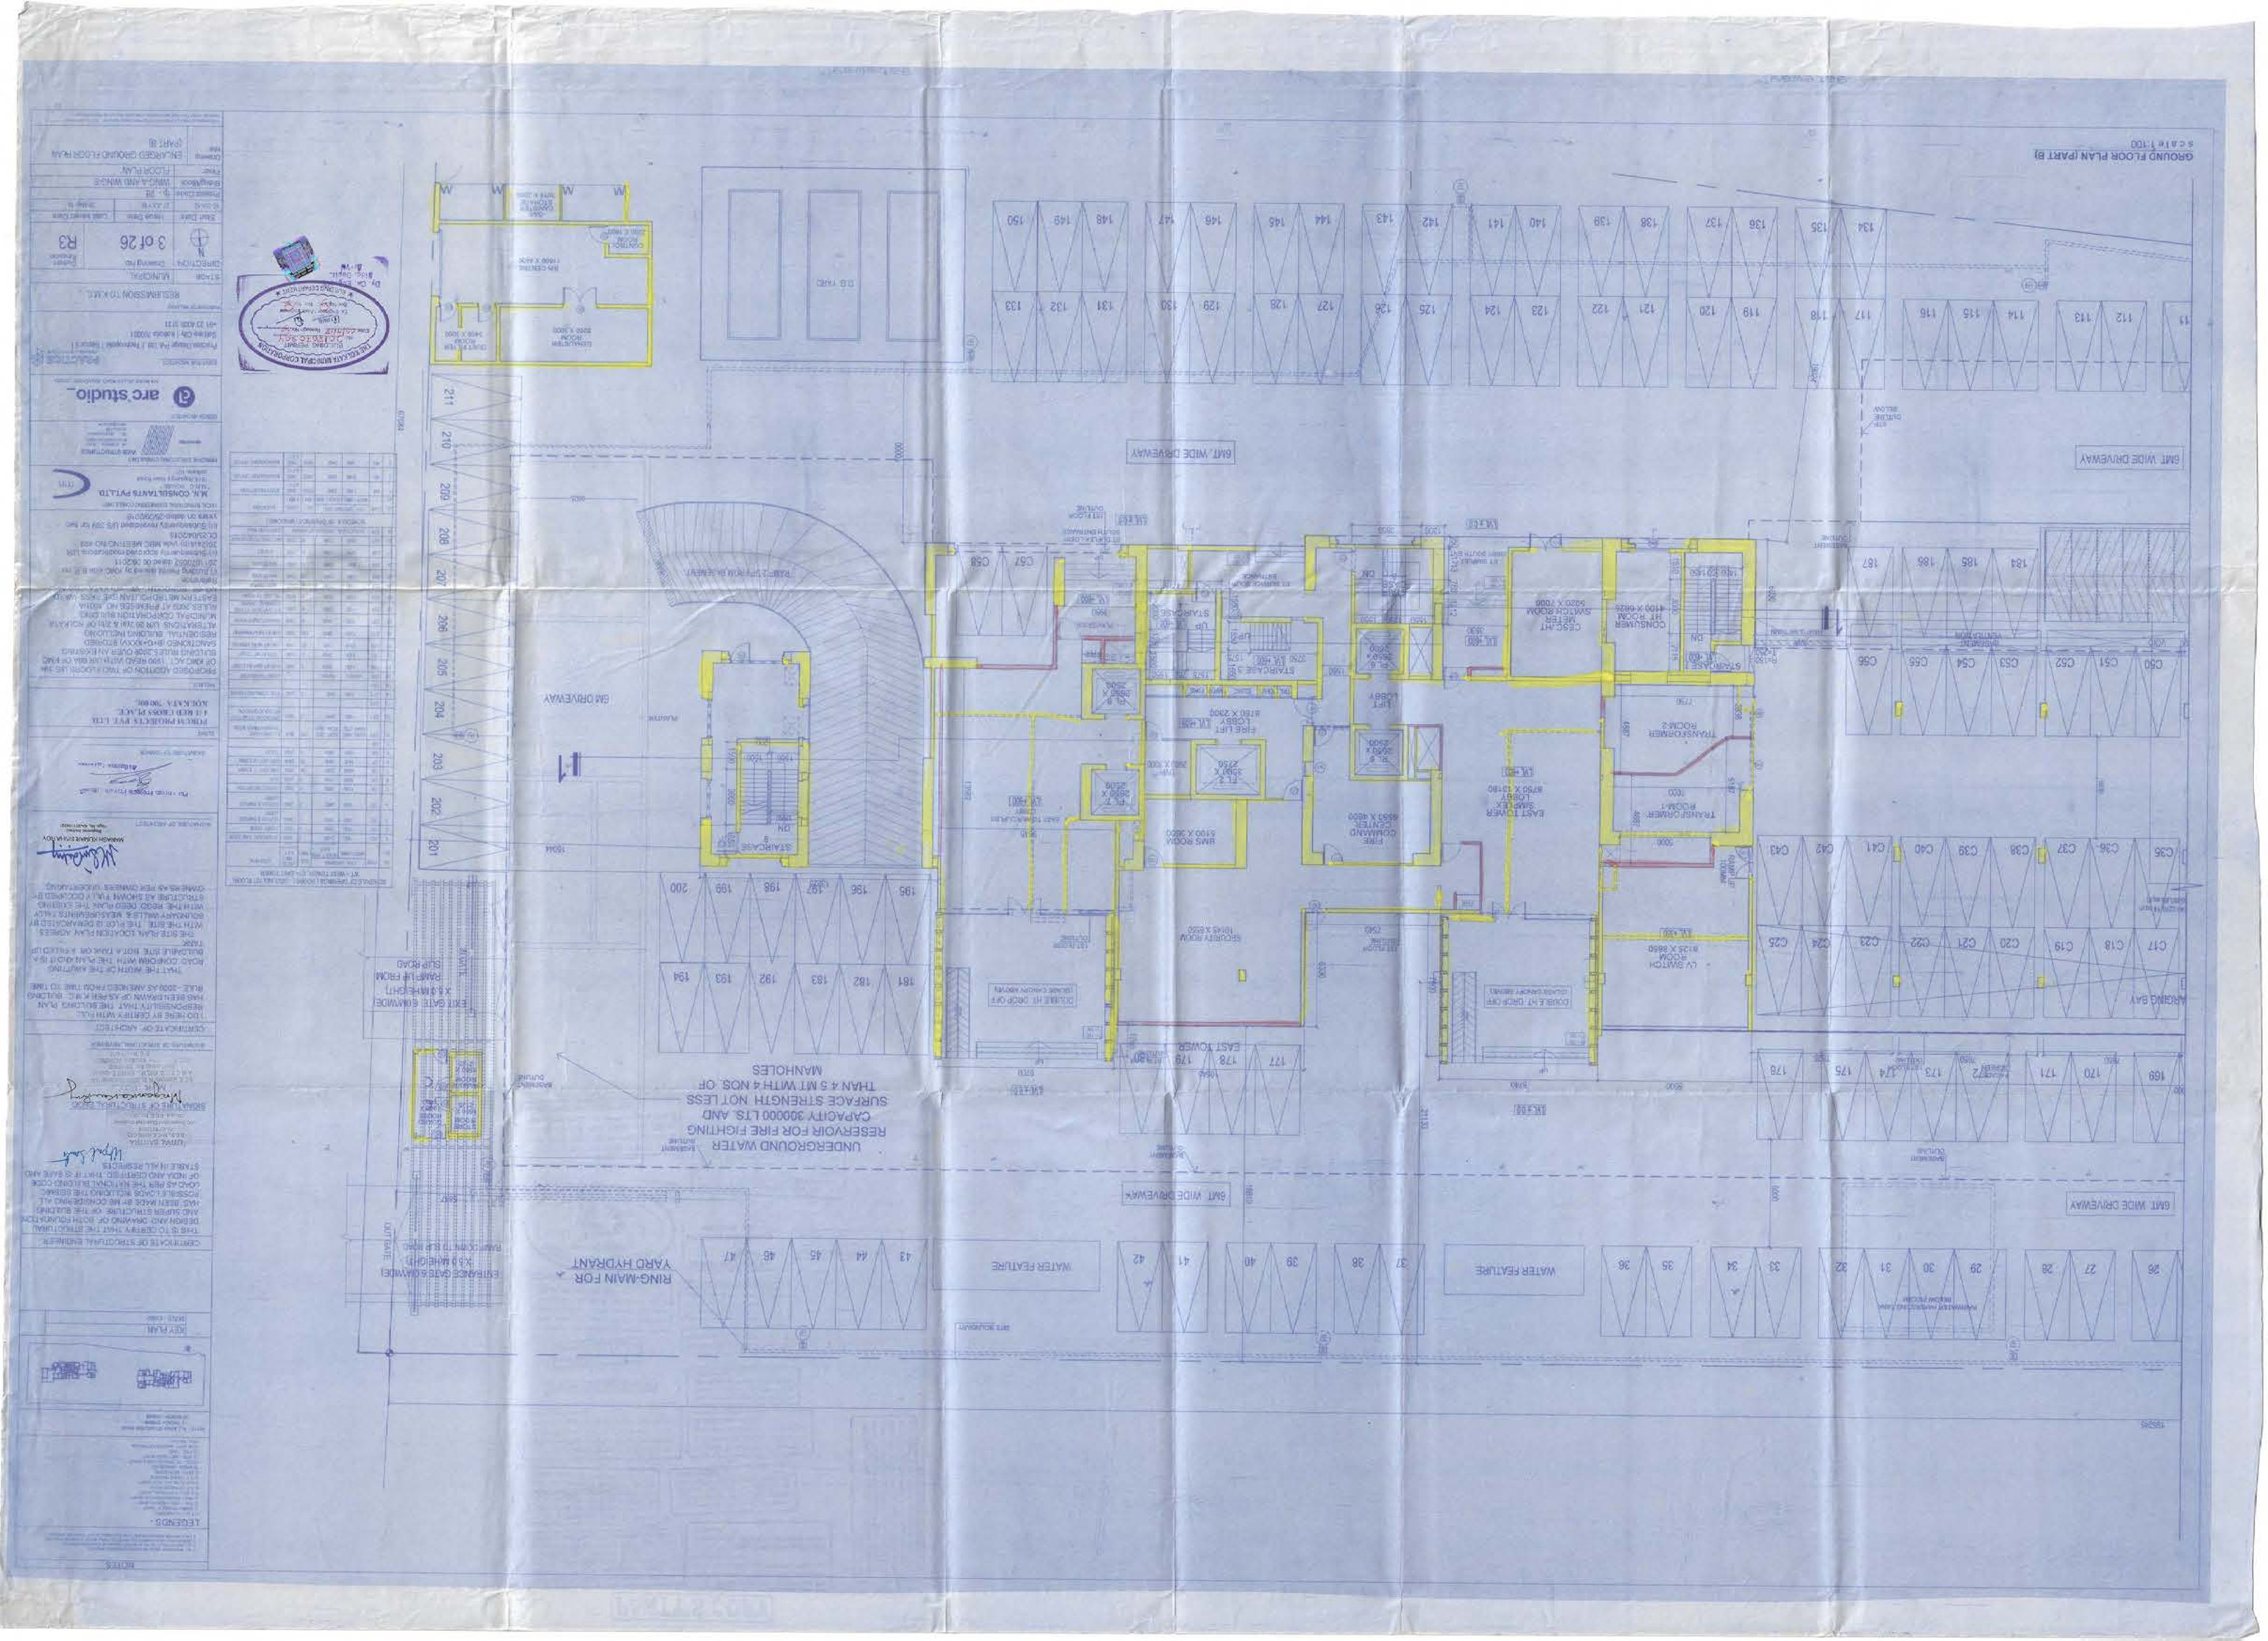
GROUND FLOOR PLAN (PART B)
6MT. WIDE DRIVEWAY
6M DRIVEWAY
UNDERGROUND WATER RESERVOIR FOR FIRE FIGHTING CAPACITY 300000 LTS. AND SURFACE STRENGTH NOT LESS THAN 4.5 MT WITH 4 NOS. OF MANHOLES
RING-MAIN FOR YARD HYDRANT
WATER FEATURE
EAST TOWER
TRANSFORMER ROOM-1
TRANSFORMER ROOM-2
CONSUMER HT ROOM
CESC HT SWITCH ROOM
FIRE COMMAND CENTER
BMS ROOM
FIRE LIFT LOBBY
STAIRCASE
D.G. YARD
ARGING BAY
LEGENDS:
KEY PLAN
NOTES