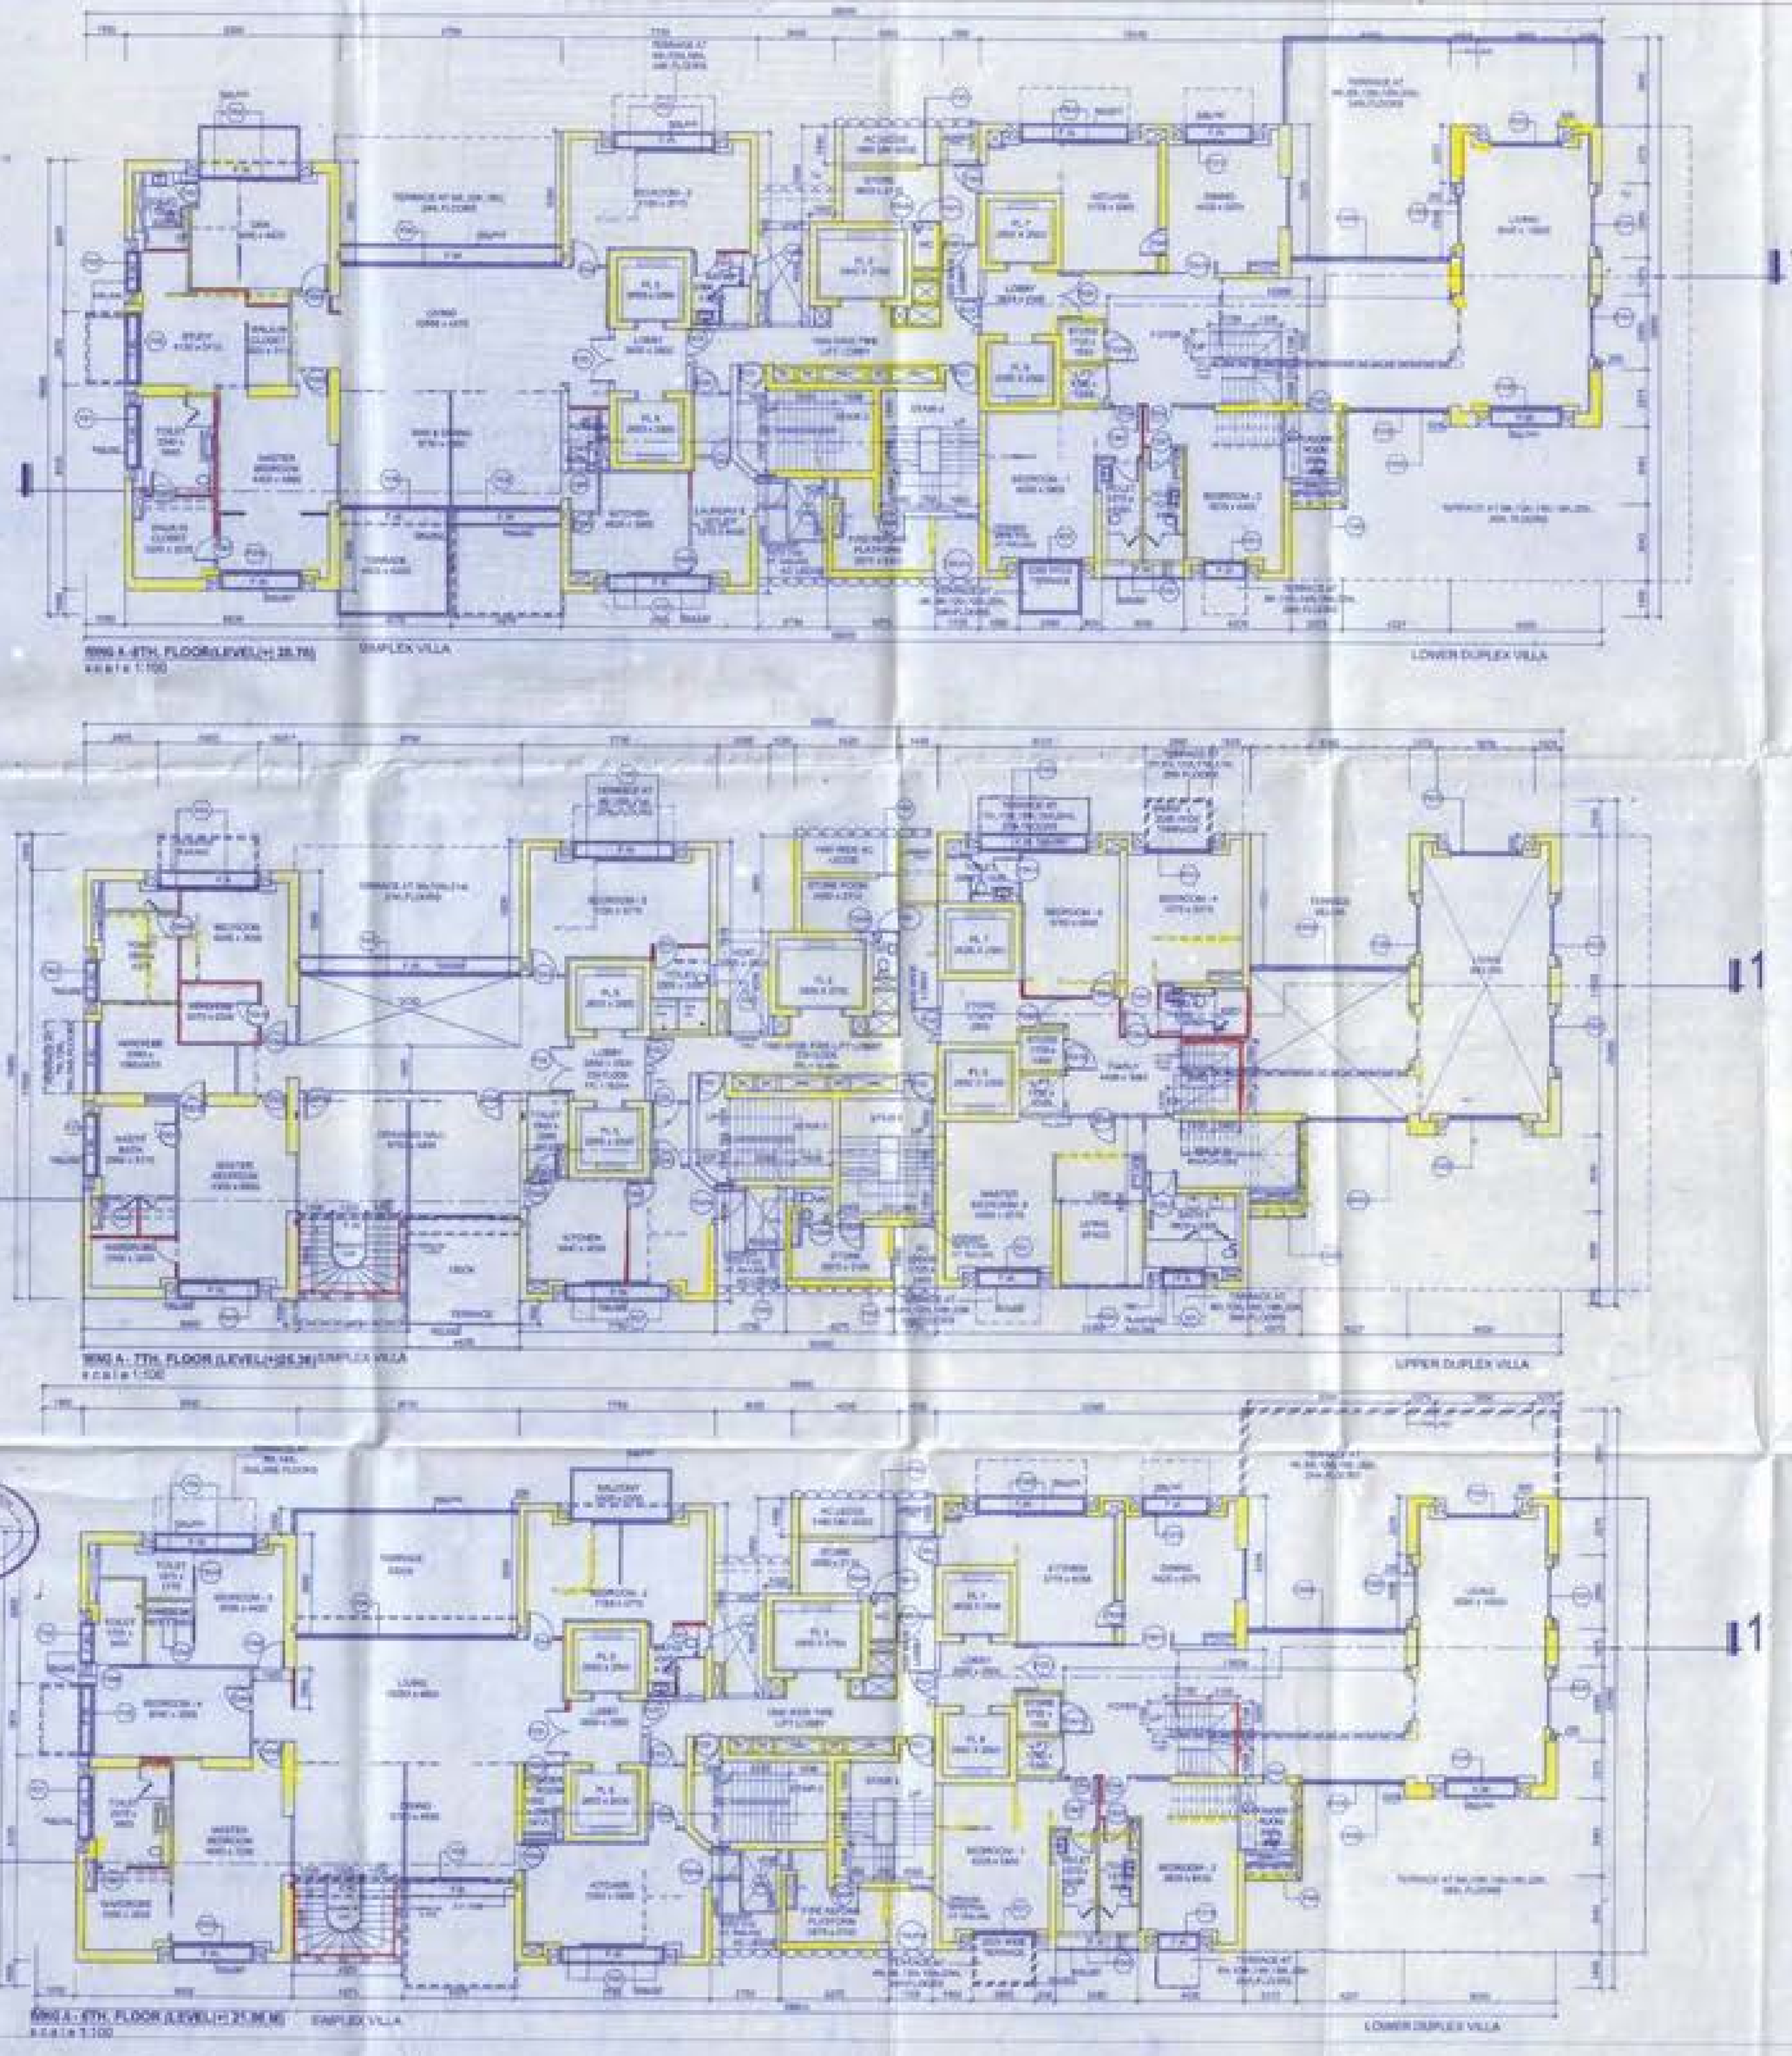

NOTES

LEGENDS:-

KEY PLAN

CERTIFICATE OF STRUCTURAL ENGINEER

THIS IS TO CERTIFY THAT THE STRUCTURAL DESIGN AND DRAWING OF RCC/A FOUNDATION AND SUPER STRUCTURE OF THE BUILDING HAS BEEN MADE BY ME CONSIDERING ALL POSSIBLE LOADS INCLUDING THE SEISMIC LOAD AS PER THE NATIONAL BUILDING CODE OF INDIA AND CERTIFIED THAT IT IS SAFE AND STABLE IN ALL RESPECTS.

SIGNATURE OF STRUCTURAL ENGINEER

CERTIFICATE OF ARCHITECT

I DO HERE BY CERTIFY WITH FULL RESPONSIBILITY THAT THE BUILDING PLAN HAS BEEN DRAWN UP AS PER K.M.C. BUILDING RULE - 2009 AS AMENDED FROM TIME TO TIME.

THAT THE WIDTH OF THE ABUTTING ROAD CONFORM WITH THE PLAN AND IT IS A BUILDABLE SITE/ NOT A TANK OR A FILLED UP TANK.

THE SITE PLAN, LOCATION PLAN AGREES WITH THE DEED. THE PLOT IS DEMARCATED BY BOUNDARY WALLS & MEASUREMENTS TALLY WITH THE REGD. DEED PLAN. THE EXISTING STRUCTURE AS SHOWN FULLY OCCUPIED BY OWNERS AS PER OWNERS UNDERTAKING.

SIGNATURE OF ARCHITECT

OWNER

PUNIT M PRIVATE LTD
4/1 RIDER MORE PLACE,
KOLKATA 700 001.

PROJECT

PROPOSED ADDITION OF TWO FLOORS U/S 394 OF KMC ACT, 1980 READ WITH U/S 69A OF KMC BUILDING RULES 2009 OVER AN EXISTING SANCTIONED (G+3+1XXXX STORIED RESIDENTIAL BUILDING INCLUDING ALTERATIONS U/S 36 (1)(a) & 53(1) OF KOLKATA MUNICIPAL CORPORATION BUILDING RULES,2009 AT PREMISES NO. 1XXX/4, EASTERN METROPOLITAN BYE PASS, WARD NO. 86 , BOROUGH - XI , KOLKATA - 700 068

Reference:
(1) Building Permit issued by KMC vide B.P. no. 2011072002 dated 08.08.2011.
(2) Revised plan(s) approved from Planning U/S 26(2)(b)(ii) Vide MMC MEETING NO.489

PLEASE NOTE:
(1) Building partly constructed U/S 394 for two storey as on dated 25/08/2016

LOCAL STRUCTURAL ENGINEER/CONSULTANT

M.N. CONSULTANTS PVT.LTD.

PRINCIPAL STRUCTURAL CONSULTANT

ARCHITECT

arc'studio_

EXECUTIVE ARCHITECT

PRACTICE

RESUBMISSION TO K.M.C.

STAGE:	MUNICIPAL
DIRECTION:	Drawing No.: 7 OF 26
	Current Revision: R3
Sheet Date:	Issue Date: 27-JULY-16
	Last Issued Date: 24-Oct-16
Project Code:	Sy. - 26
Wing/Block:	WING-A
Floor:	FLOOR PLAN
Drawing Title:	FLOOR PLAN LEVEL-6,7 & 8