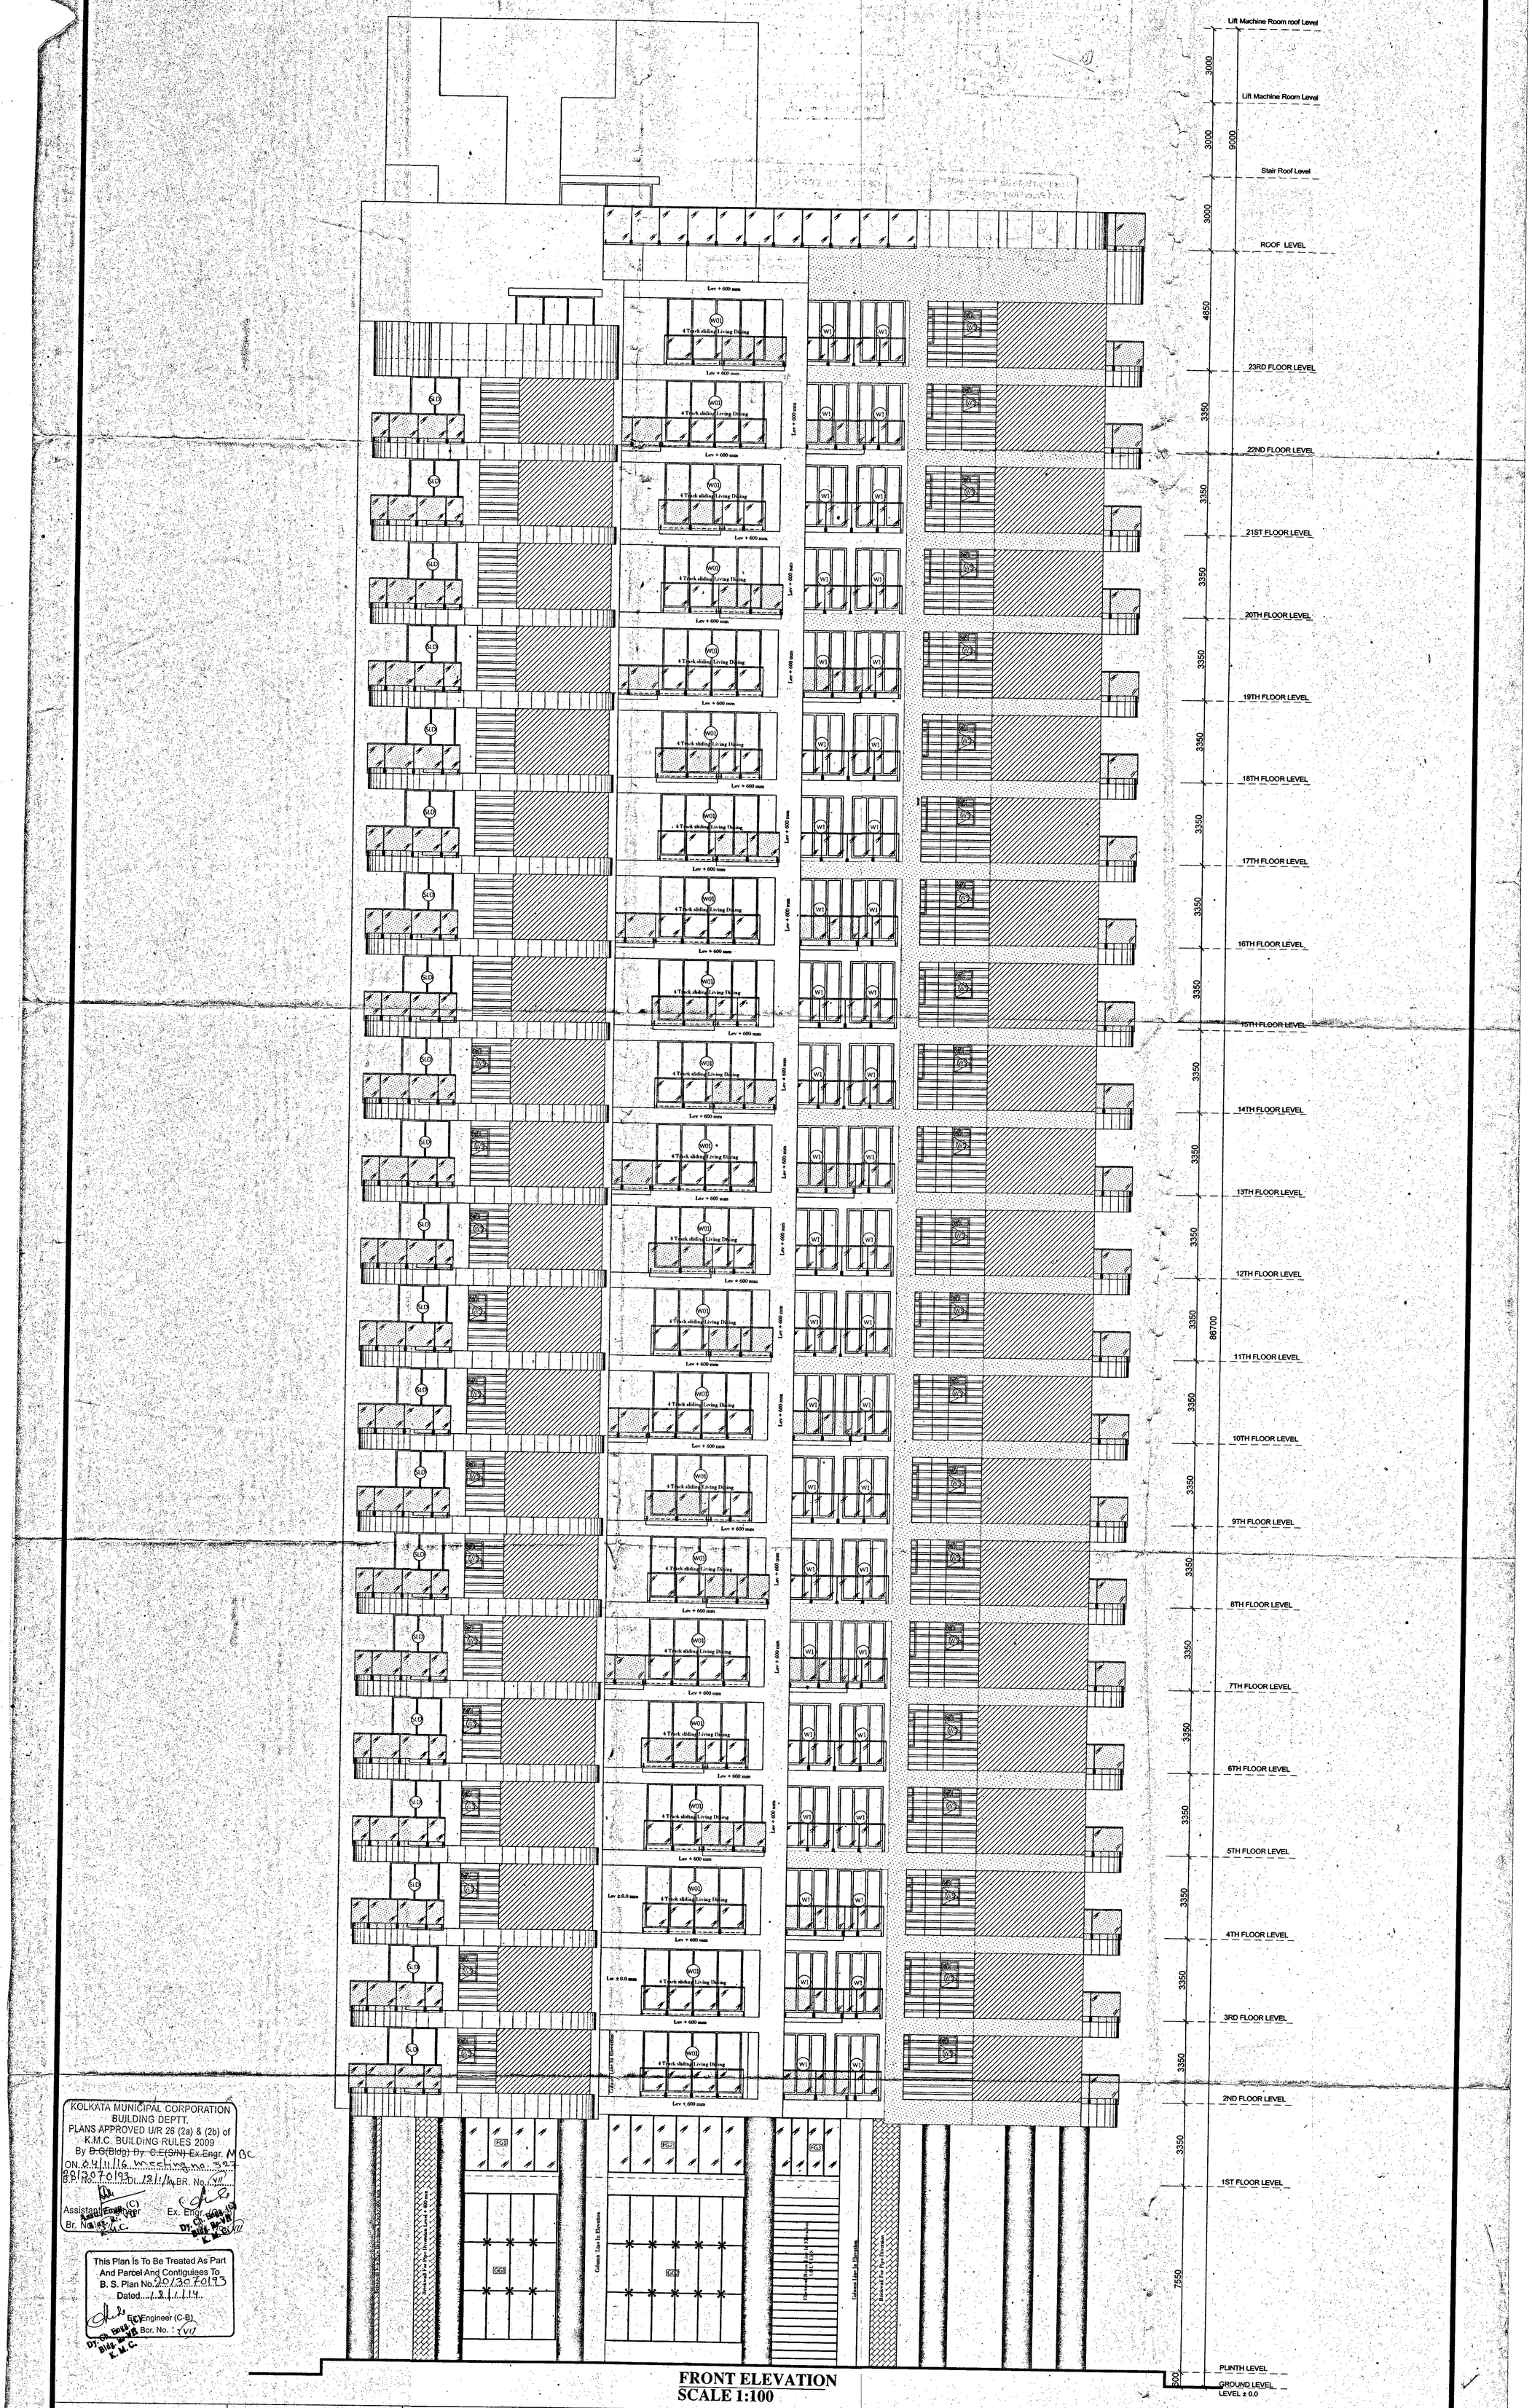

KOLKATA MUNICIPAL CORPORATION
BUILDING DEPTT.
PLANS APPROVED U/R 26 (2a) & (2b) of
K.M.C. BUILDING RULES 2009
By B.G.(Bldg) By C.E.(S/N) Ex.Engr. MBC
ON 04/11/16 vide no. 525
B.P. No. 2013070193 Dt. 18/1/14 BR. No. VII
Assistant Engineer (C) Ex. Engr.
Br. No. VII K.M.C. Dy. Ch. Engr. (C) Bldg. Br. VII K.M.C.

This Plan Is To Be Treated As Part
And Parcel And Contiguiees To
B. S. Plan No. 2013070193
Dated 18/1/14
E.E. (C) Engineer (C-B)
Br. Bor. No. : VII
Dy. Ch. Engr. (C) Bldg. Br. VII K.M.C.

FRONT ELEVATION
SCALE 1:100

I HAVE CHECKED THE STRUCTURAL CALCULATIONS MADE BY SRI CHANDI PRASAD KHANRA, E.S.E : I/2. THE CALCULATIONS IS FOUND CORRECT AND STRUCTURE IS SAFE AND STABLE IN ALL RESPECT.

Omkar Shome
A.E. (Civil) MCE (Structure)
Empanelled Structural Engineer
Class-I, Reg. No.-60

Declaration Of Reviewer :

A. C. OVERSEAS LIMITED
Director

Signature of owner :

THE STRUCTURAL DESIGNS DRAWINGS OF BOTH FOUNDATION AND SUPERSTRUCTURE OF THE BUILDING HAS BEEN MADE BY ME CONSIDERING ALL POSSIBLE LOADS INCLUDING THE SEISMIC LOAD AS PER THE NATIONAL BUILDING CODE OF INDIA AND CERTIFIED THAT IT IS SAFE AND STABLE IN ALL RESPECTS.

CHANDI PROSAD KHANRA
BE (Civil), ME (Struct.), MIE (India)
ESE -1/2

Signature of Structural Engineer :

THE BUILDING HAS BEEN DRAWN UP AS PER THE PROVISION OF THE K.M.C. BUILDING RULES 2009 AND THAT THE SITE CONDITIONS INCLUDING THE WIDTH OF THE ABUTTING K.M.C. ROAD CONFIRM WITH THE PLAN AND THAT IT IS A BUILDABLE SITE AND NOT A TANK OR FILLED UP TANK. THE PLOT IS LYING VACANT AND DEMARCATED BY BRICK BUILT BOUNDARY WALL.

HARSH SANON
COUNCIL OF ARCHITECTURE
REGISTRATION No. CA/90/13556

HARSH SANON
COUNCIL OF ARCHITECTURE
REGISTRATION NO. CA/90/13556

Signature of Architect :

PROJECT: PLAN FOR PROPOSED ADDITIONAL 2 FLOORS (PARTIAL) UNDER RULE 69A AND ALTERATION UNDER RULE 26, (2a) (2b), OF SANCTIONED B+G+21 STORIED RESIDENTIAL BUILDING UNDER KMC BUILDING RULES 2009 , VIDE SANCTIONED B.P. NO- 2013070193, DATED: 18.01.2014, AT PREMISES NO. 104D/2, MATHESWARTALA ROAD. KOLKATA -700046, WARD NO. - 66, BOROUGH-VII, P.S.- TILJALA.

JOB NO :
DRG. NO : CA/ 07
REVISION NO :
TITLE : FRONT ELEVATION
SCALE : As mentioned
DEALT BY : Moumita
CHECKED : Suvadip
DATE : 28.06.2016

S&S
SANON SEN & ASSOCIATES (P) LTD.
5, RUSSEL STREET, KOLKATA-700 071
PHONE:91-33-22264579, 22278068, 22172505;
FAX:2226 6917 www.sanonsen.com

ADDITIONAL FLOORS