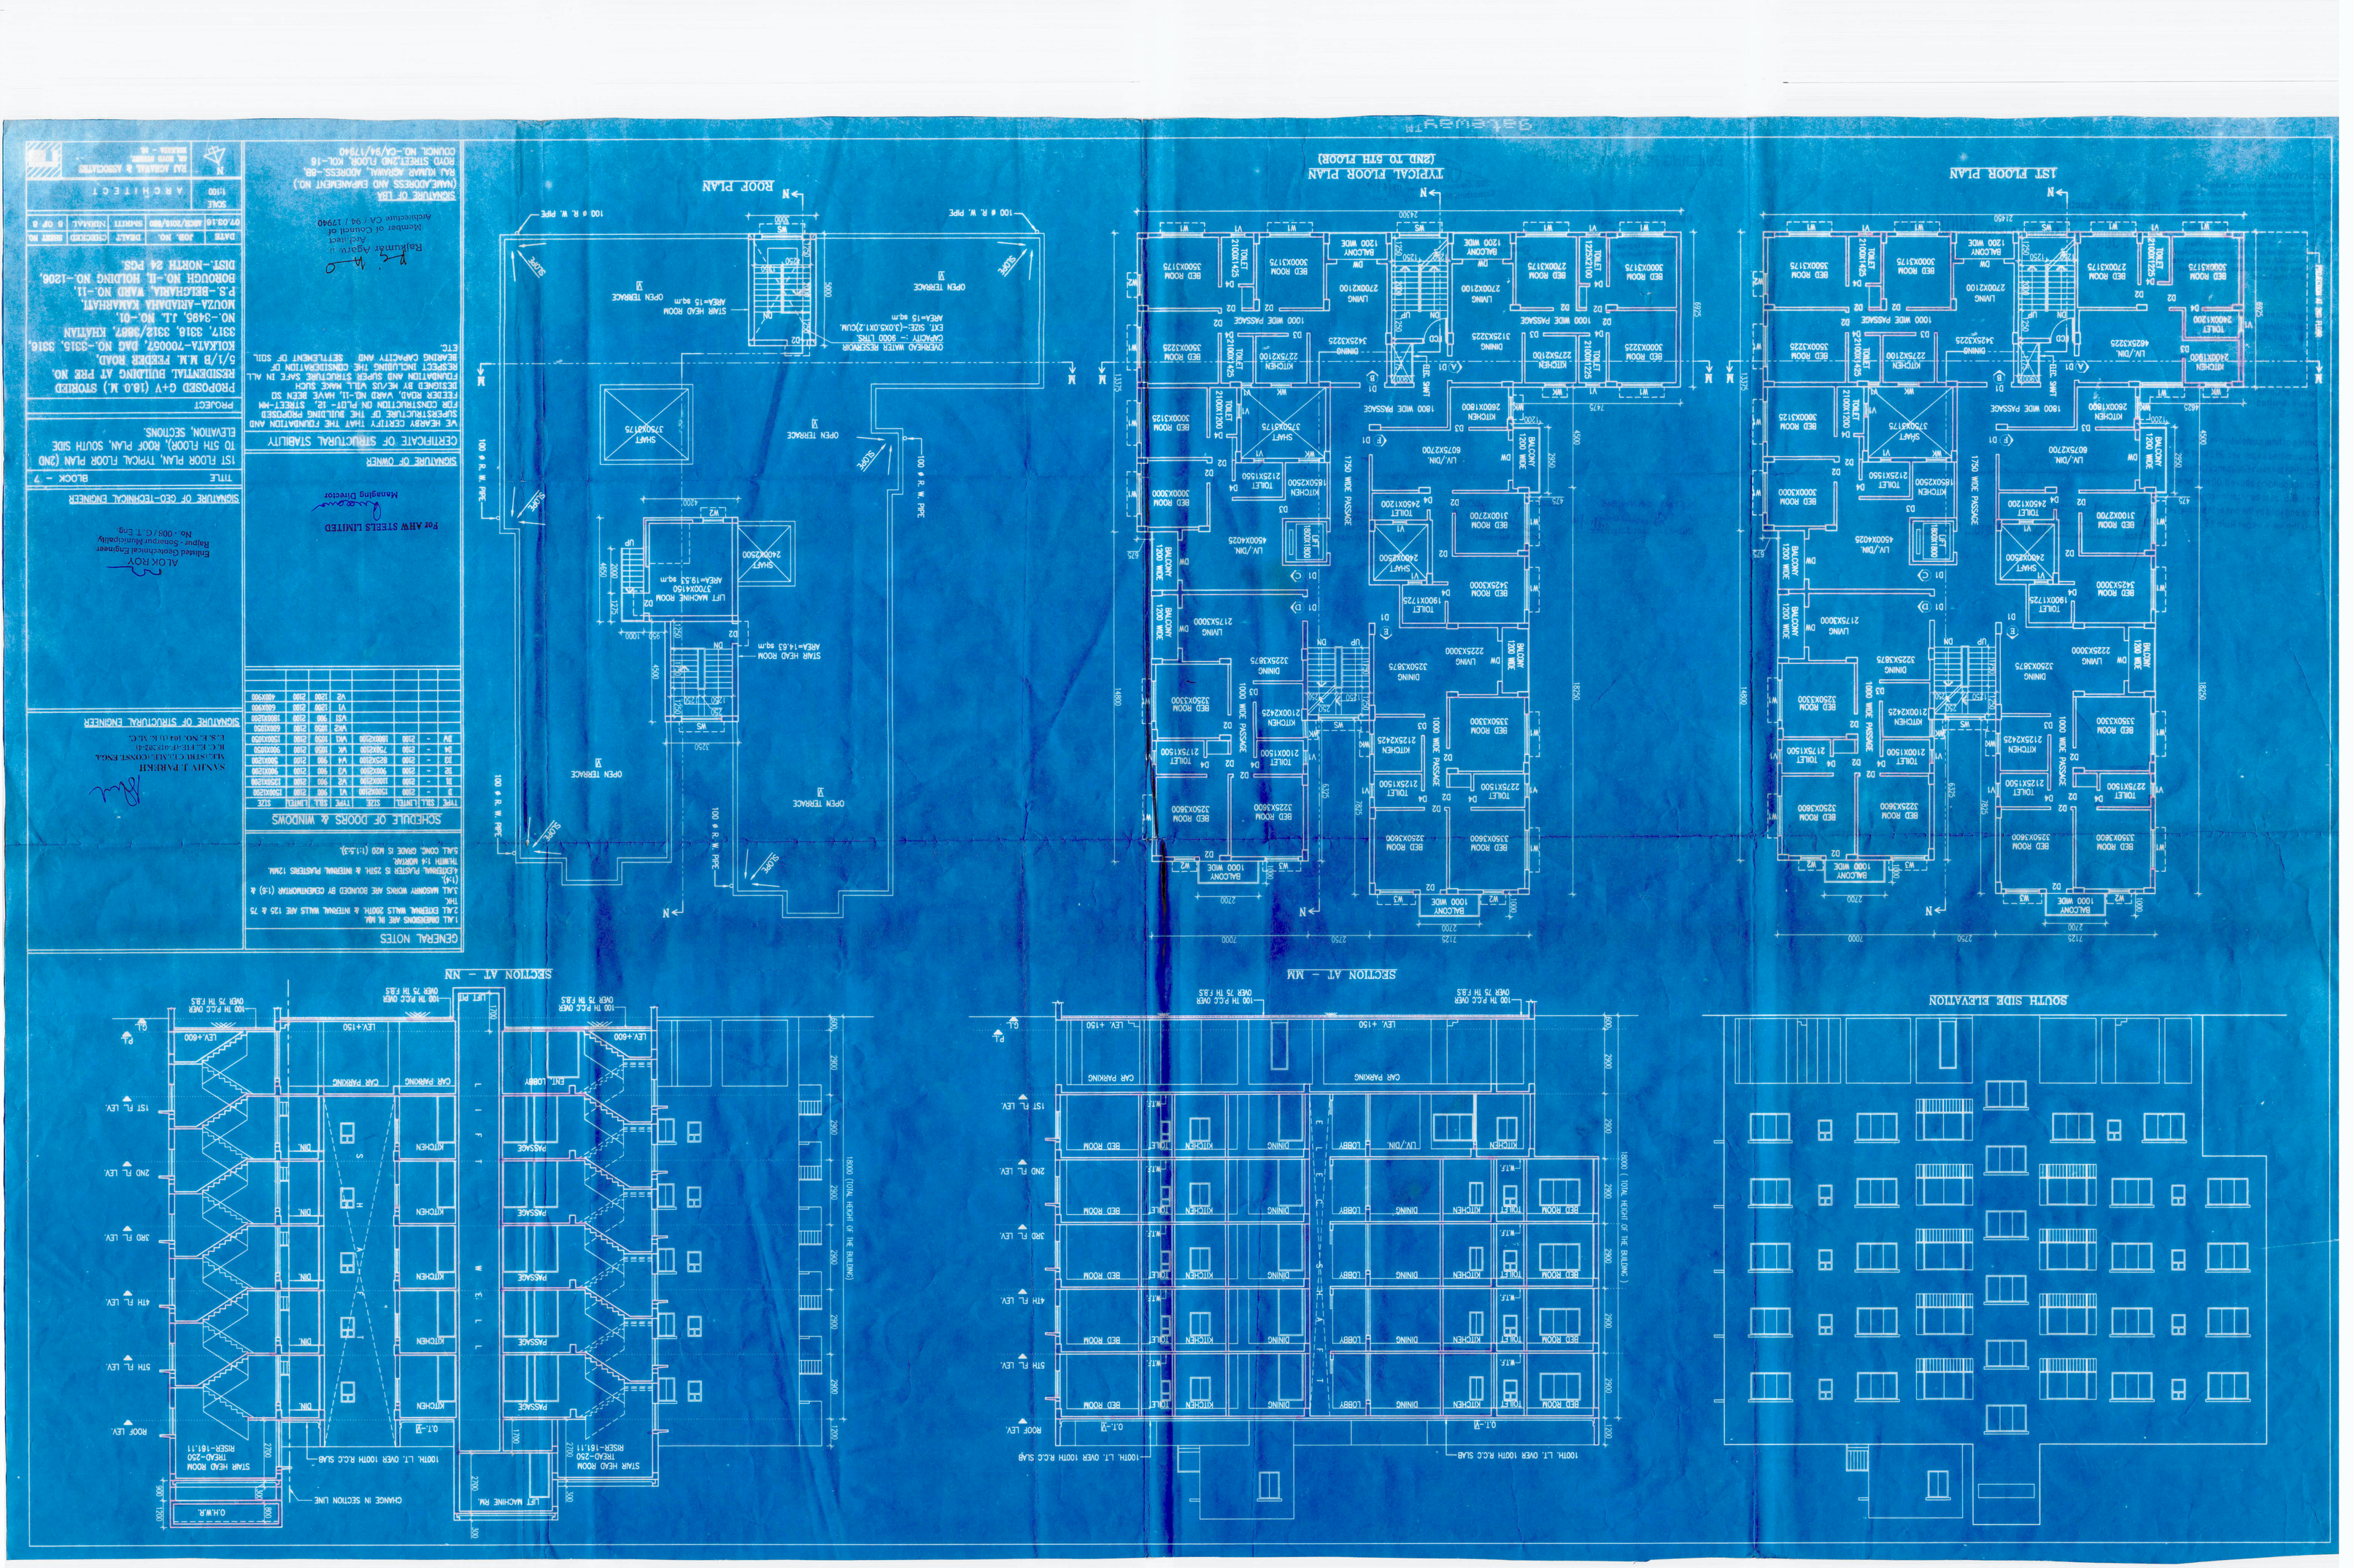
1ST FLOOR PLAN
TYPICAL FLOOR PLAN (2ND TO 5TH FLOOR)
ROOF PLAN
SOUTH SIDE ELEVATION
SECTION AT - MM
SECTION AT - NN
GENERAL NOTES
1.ALL DIMENSIONS ARE IN MM.
2.ALL EXTERNAL WALLS 200TH. & INTERNAL WALLS ARE 125 & 75 TH.
3.ALL MASONRY WORKS ARE BONDED BY CEMENTMORTAR (1:6 & 1:4).
4.CEMENTMAL PLASTER IS 25TH. & INTERNAL PLASTERS 12MM THICKNESS 1:6 MORTAR.
5.ALL CONC. GRADE IS M20 (1:1:2:4).
SCHEDULE OF DOORS & WINDOWS
SIGNATURE OF OWNER
CERTIFICATE OF STRUCTURAL STABILITY
SIGNATURE OF GEO-TECHNICAL ENGINEER
SIGNATURE OF STRUCTURAL ENGINEER
PROJECT
PROPOSED G+V (18.0 M.) STORIED RESIDENTIAL BUILDING AT PRE NO. 5/1/B N.H. FEEDER ROAD, KOLKATA-700057, DAG NO.-3315, 3316, 3317, 3318, 3312/3807, KHATIAN NO.-3495, J.L. NO.-01, NOUZA-ARADAHA KAMARHATI, P.S.-BEGHARIA, WARD NO.-11, BOROUGH NO.-II, HOLDING NO.-1206, DIST.-NORTH 24 PGS.
TITLE
1ST FLOOR PLAN, TYPICAL FLOOR PLAN (2ND TO 5TH FLOOR), ROOF PLAN, SOUTH SIDE ELEVATION, SECTIONS.
BLOCK - 7
SCALE 1:100
ARCHITECT
DATE 07.03.16 | JOB. NO. 1603/2016 | DRAWN SAHITI | CHECKED NIRMAL | SHEET NO. 6 OF 6