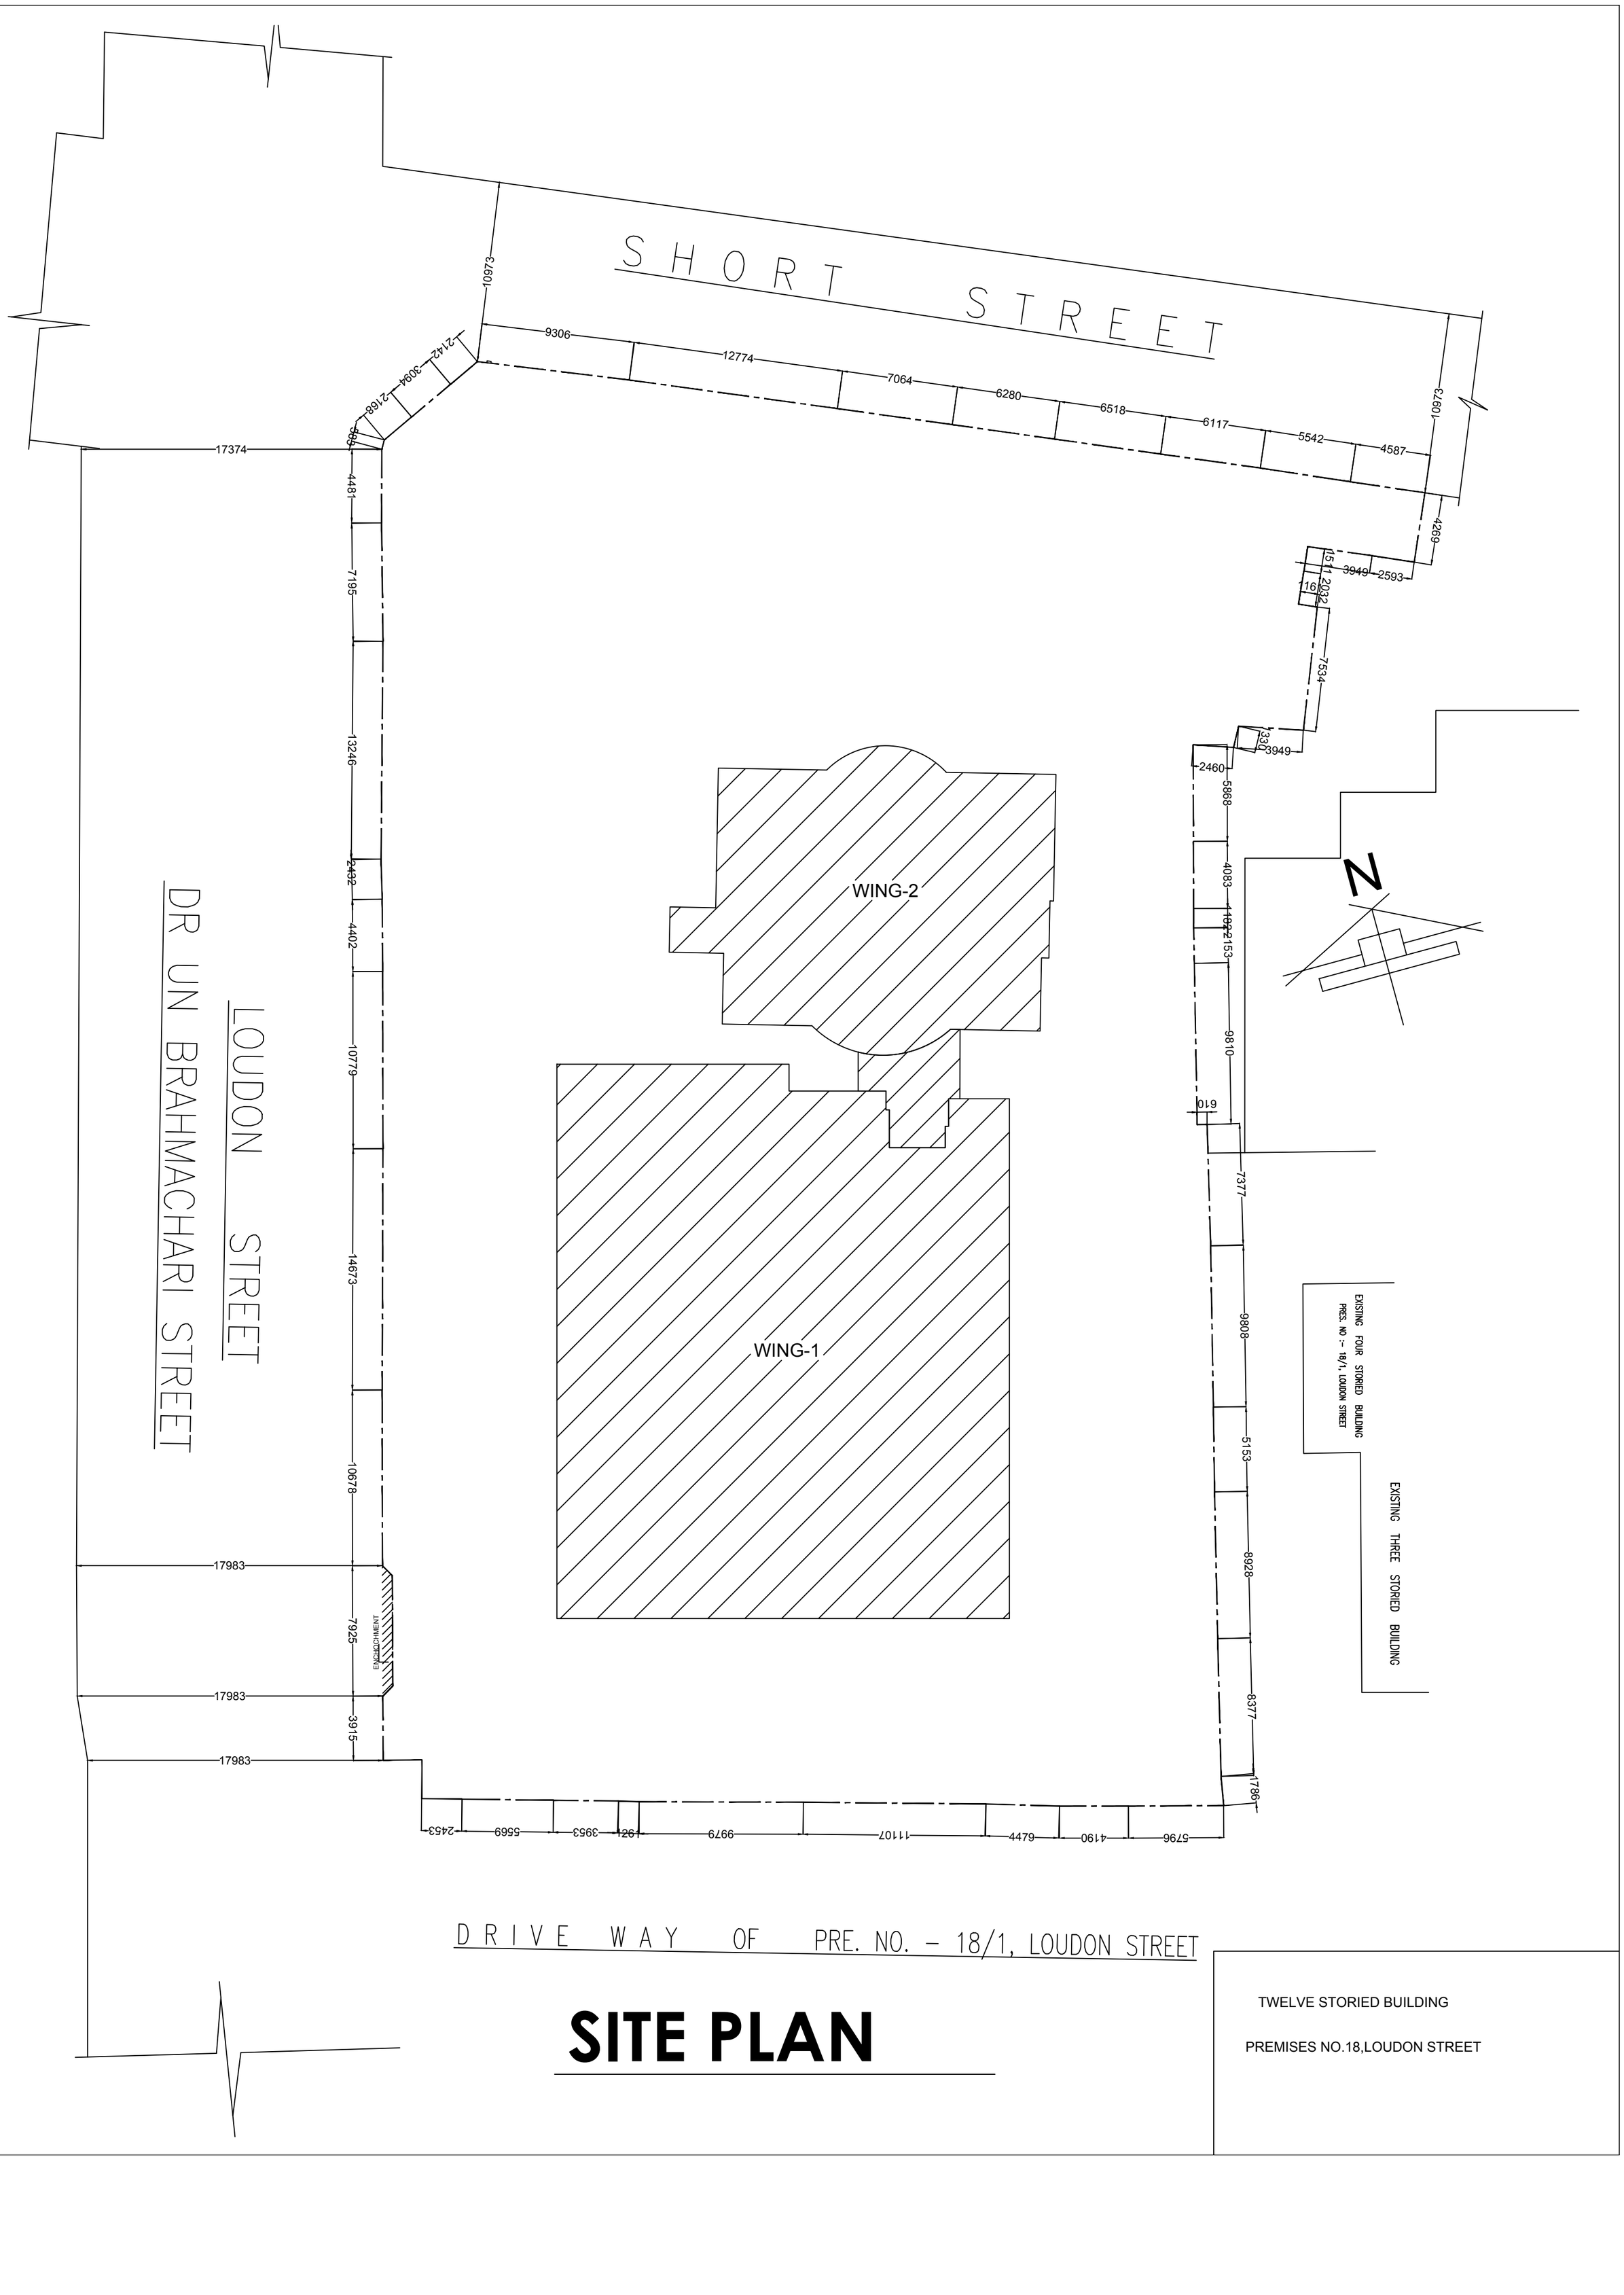

SITE PLAN

TWELVE STORIED BUILDING

PREMISES NO.18,LOUDON STREET