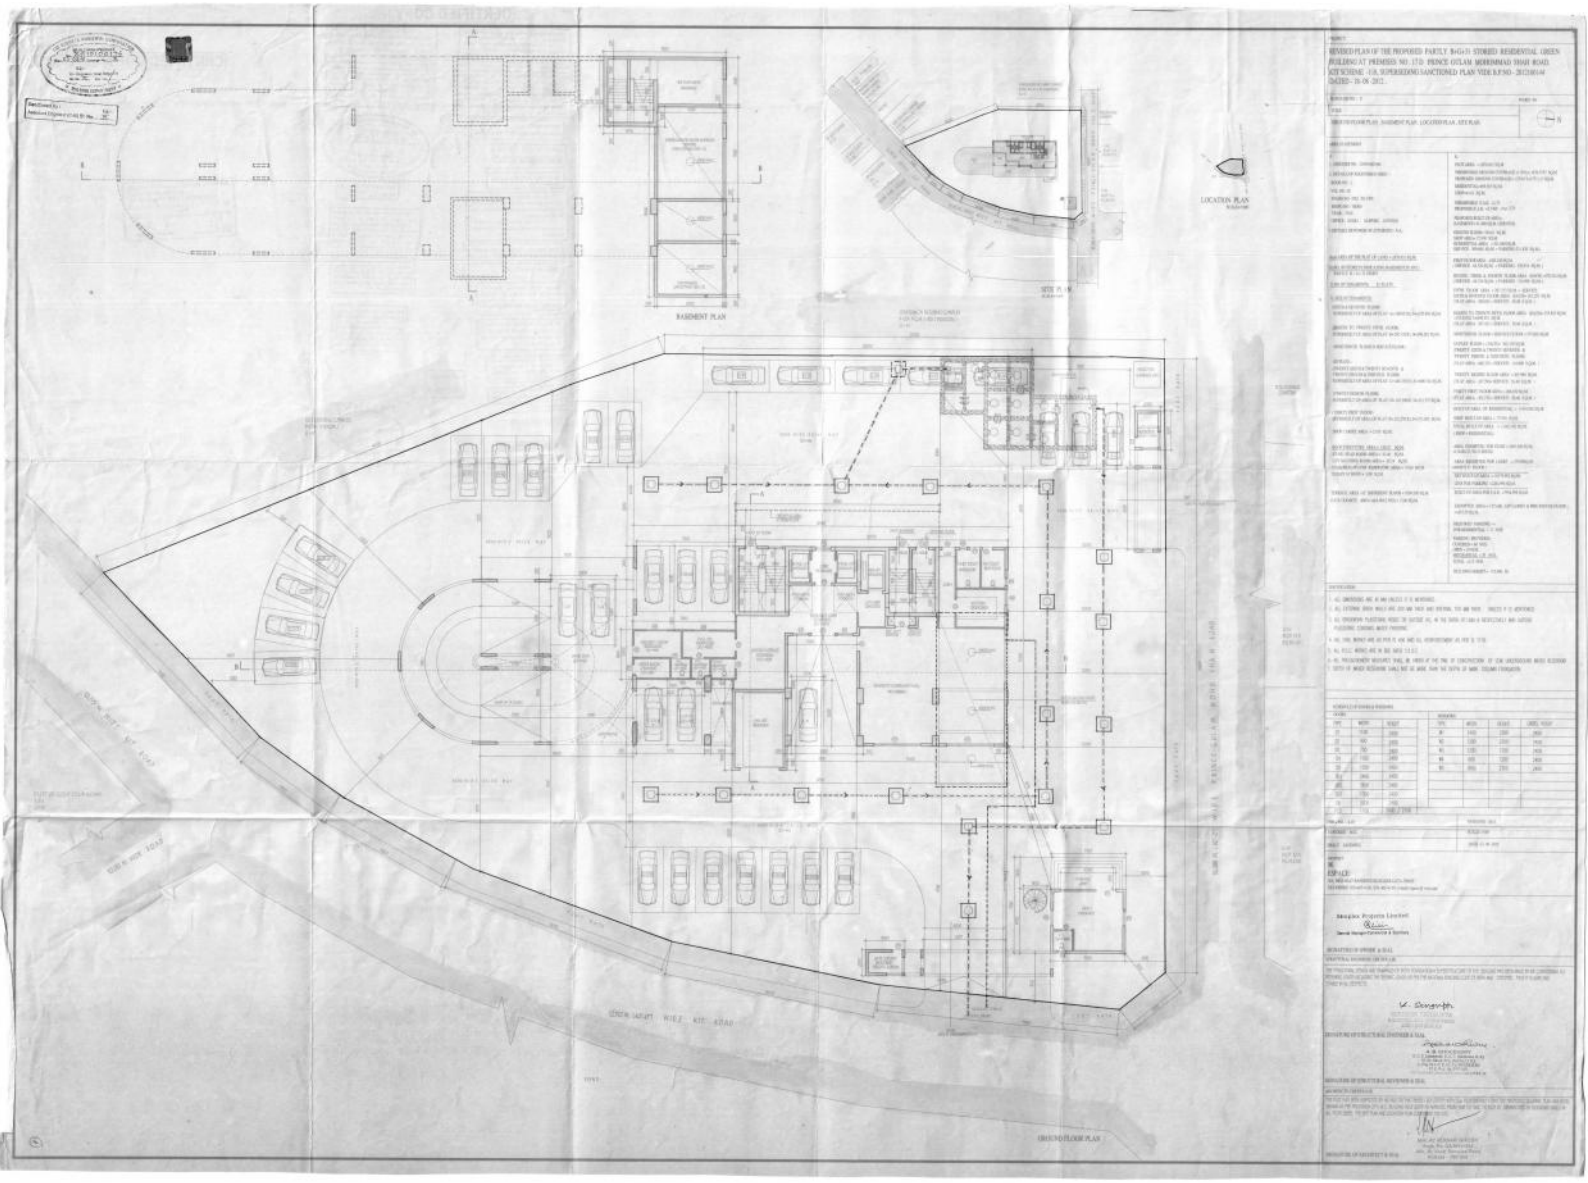
BASEMENT PLAN
LOCATION PLAN
SITE PLAN
GROUND FLOOR PLAN