1St. FLOOR PLAN
BLOCK-2

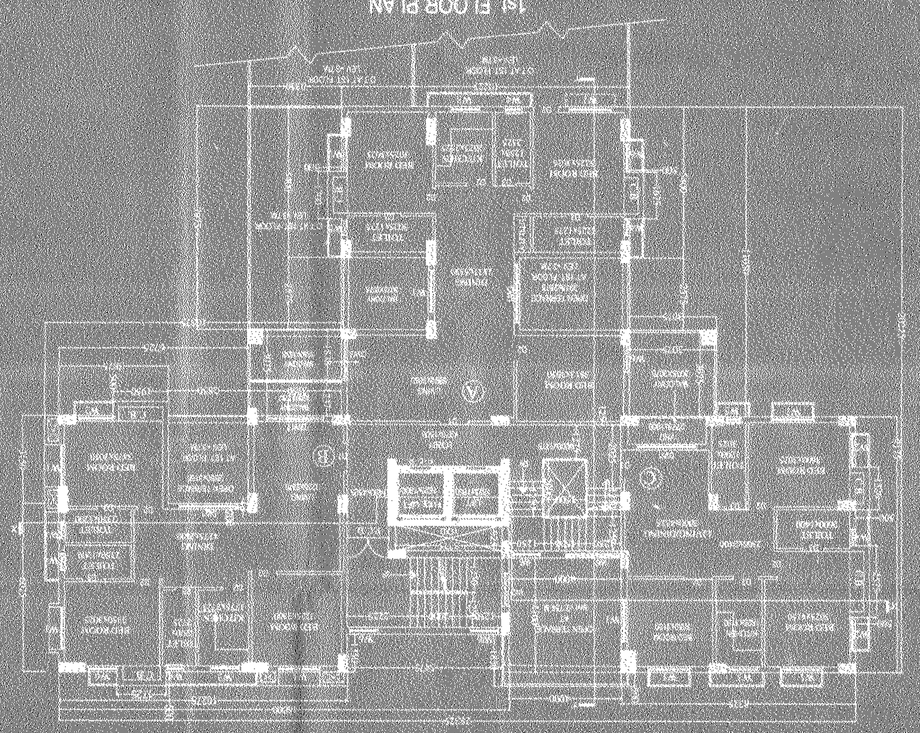

2nd. FLOOR PLAN
BLOCK-2

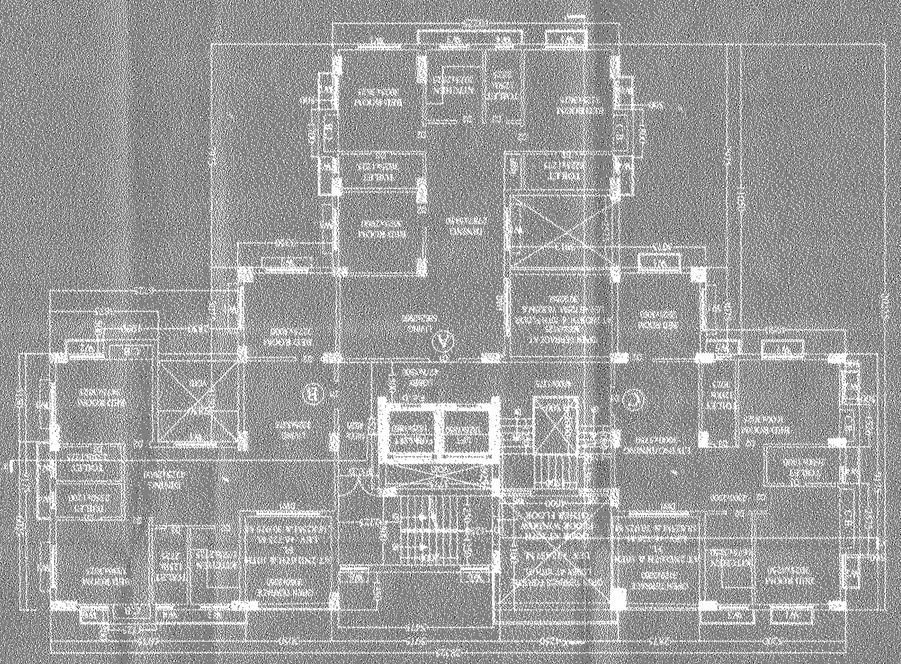

3RD FLOOR
BLOCK-2

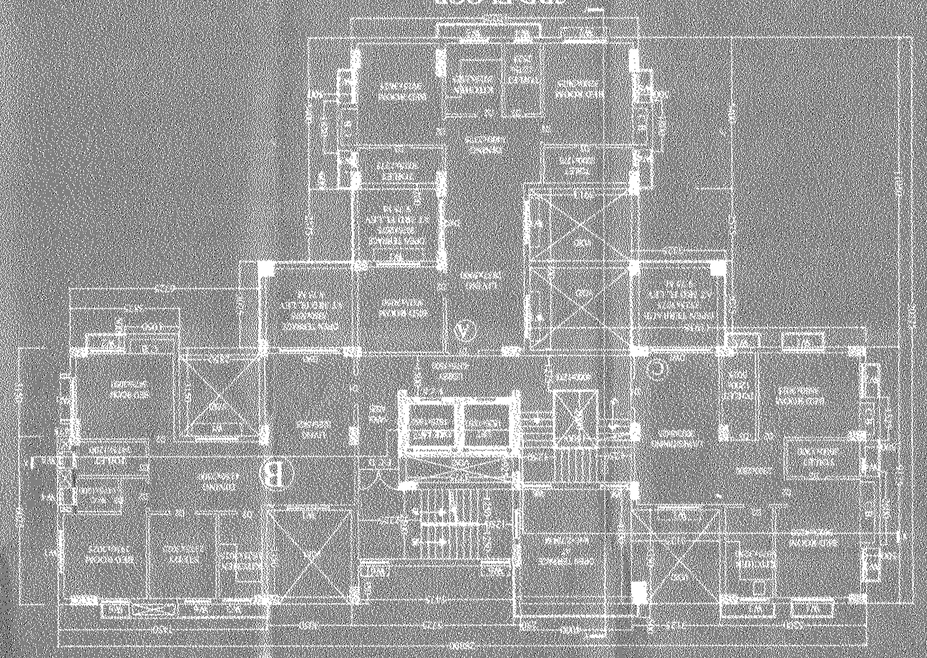

ELEVATION

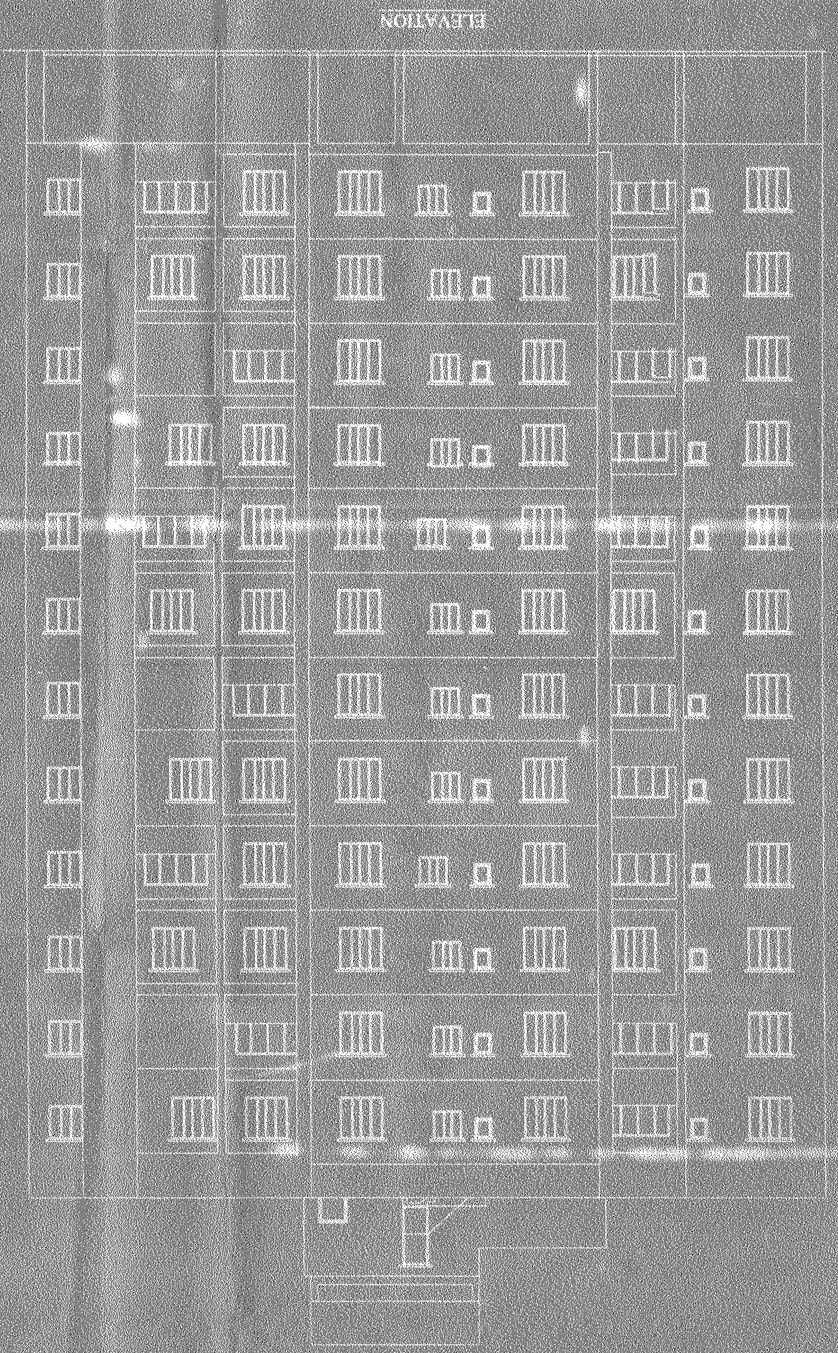

SECTION AT X-X

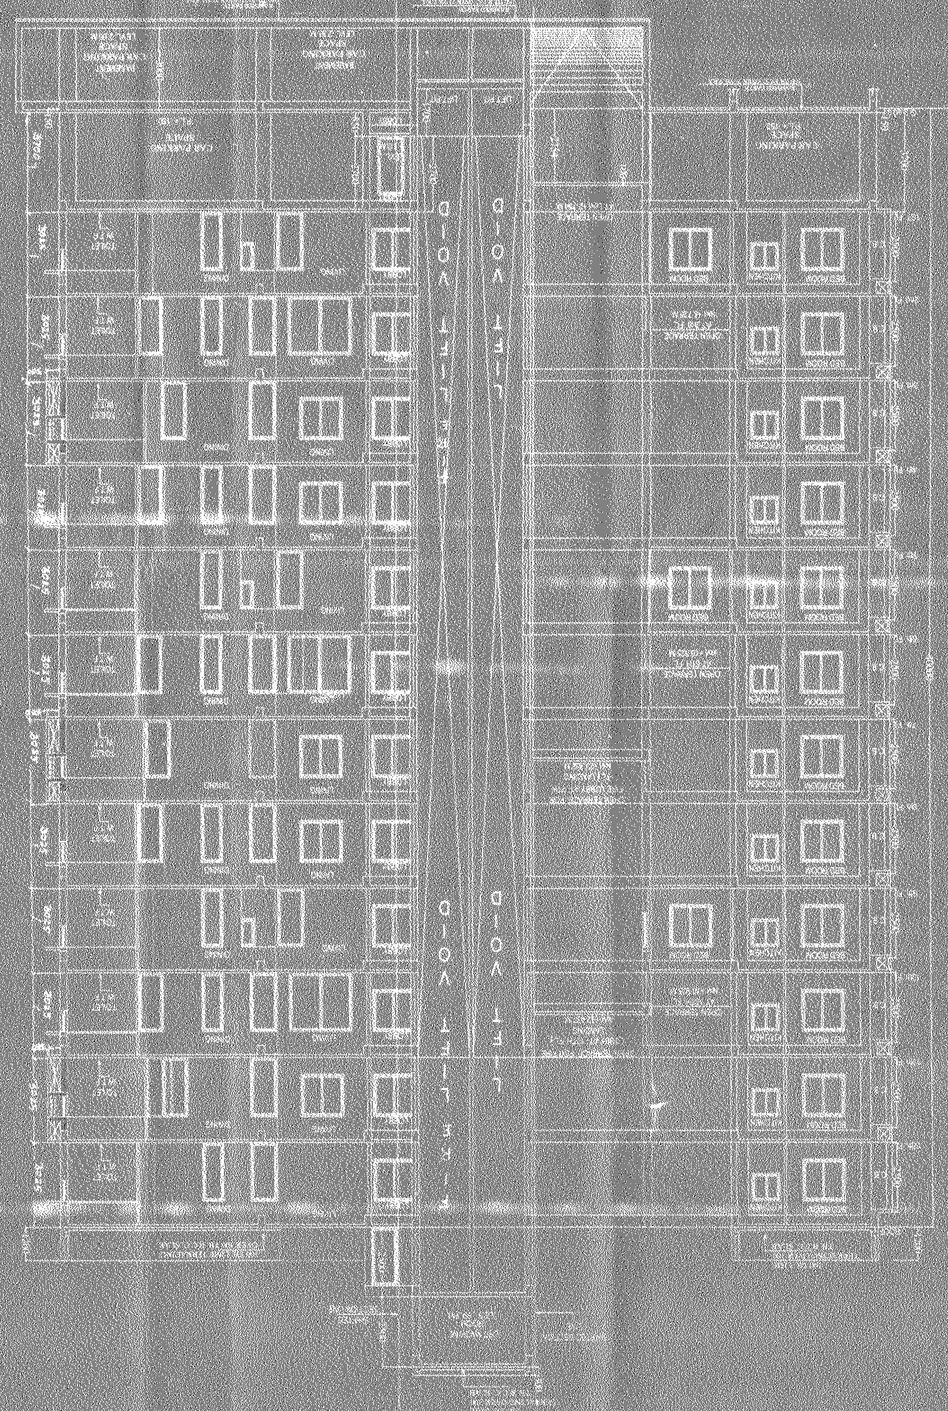

SECTION AT Y-Y

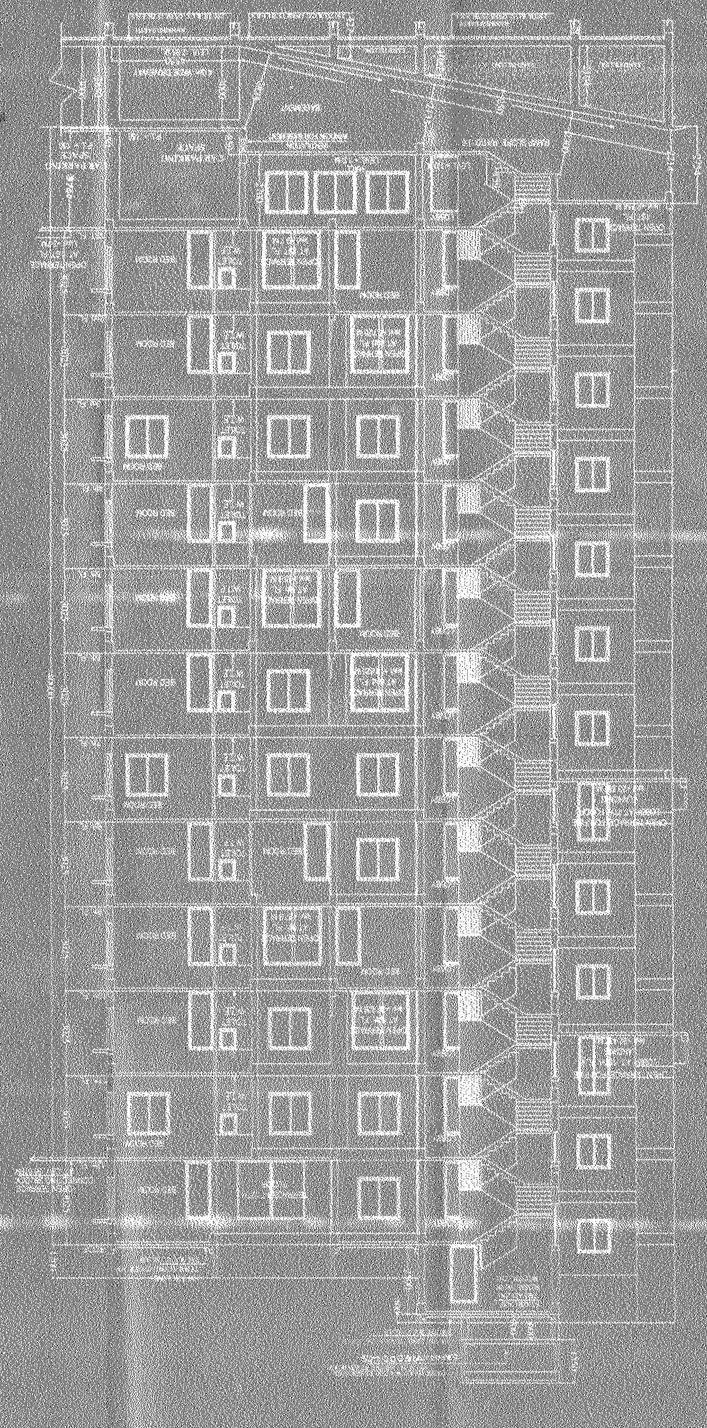

OWNERS DECLARATION

I/We hereby declare that I/We am/are the owner(s) of the land described in the above schedule and that no other person has any right, title, interest or claim in the said land except as mentioned here under.

Signature of owner(s)

Witness

Witness

Certificate of Architect

I certify that I have prepared the plan in accordance with the requirements of the Building Rules and the details furnished to me by the owner of the land and his instructions.

Signature of Architect
























SIGNATURE OF OWNER

Certificate of Owner

I/We hereby certify that the building plan has been prepared according to my/our instructions and that I/We am/are aware of my/our responsibilities under the Building Rules.

Signature of Owner

NOTES :-

1) ALL DIMENSIONS ARE IN MM
2) ALL BRICK WALLS ARE 230 MM AND 230MM Th
3) ALL INTERNAL WALLS ARE 150 MM & 125MM Th
4) GRADE OF CONCRETE : M20
5) GRADE OF STEEL : FeE415
6) OTHER SPECIFICATIONS WILL BE FOLLOWED AS PER N.B.C

SCHEDULE OF DOORS & WINDOWS


PROJECT-

REGULARIZED PLAN, U/S 26 (24) & (29) OF K.M.C. BUILDING RULE 2009 OF A BASEMENT+G+XII STORIED RESIDENTIAL BUILDING AT PREMISES NO. 3160 MAYABAZAR, BOROUGH XII, WARD NO.-109, P.S. DIAG NO.-162 RUE, KOLKATA.
R.S. HAATIAN NO.-91 R.S. NO.-3 J.L. NO.-26 TOUJI NO.-56 P.S. -PURBA JADAV
SANCTIONED VIDE B.P. PLAN NO. 2014120282 DATED 19-12-2014 AND SANCTIONED U/S 341 OF KMC ACT 1980 VIDE B.S. PLAN NO. 2017120141 DATED 05.01.2018

TYPICAL FLOOR PLAN (1st & 3rd), FRONT ELEVATION & SECTIONS AT X-X & Y-Y, SITE

SHEET 6

MOZAIK
Architects & Urban Designers
Ph: 9830066660 / 9674

DRAWN BY - MITHUN PADA | DATE - 28.02.2018 | Scale - 1:100