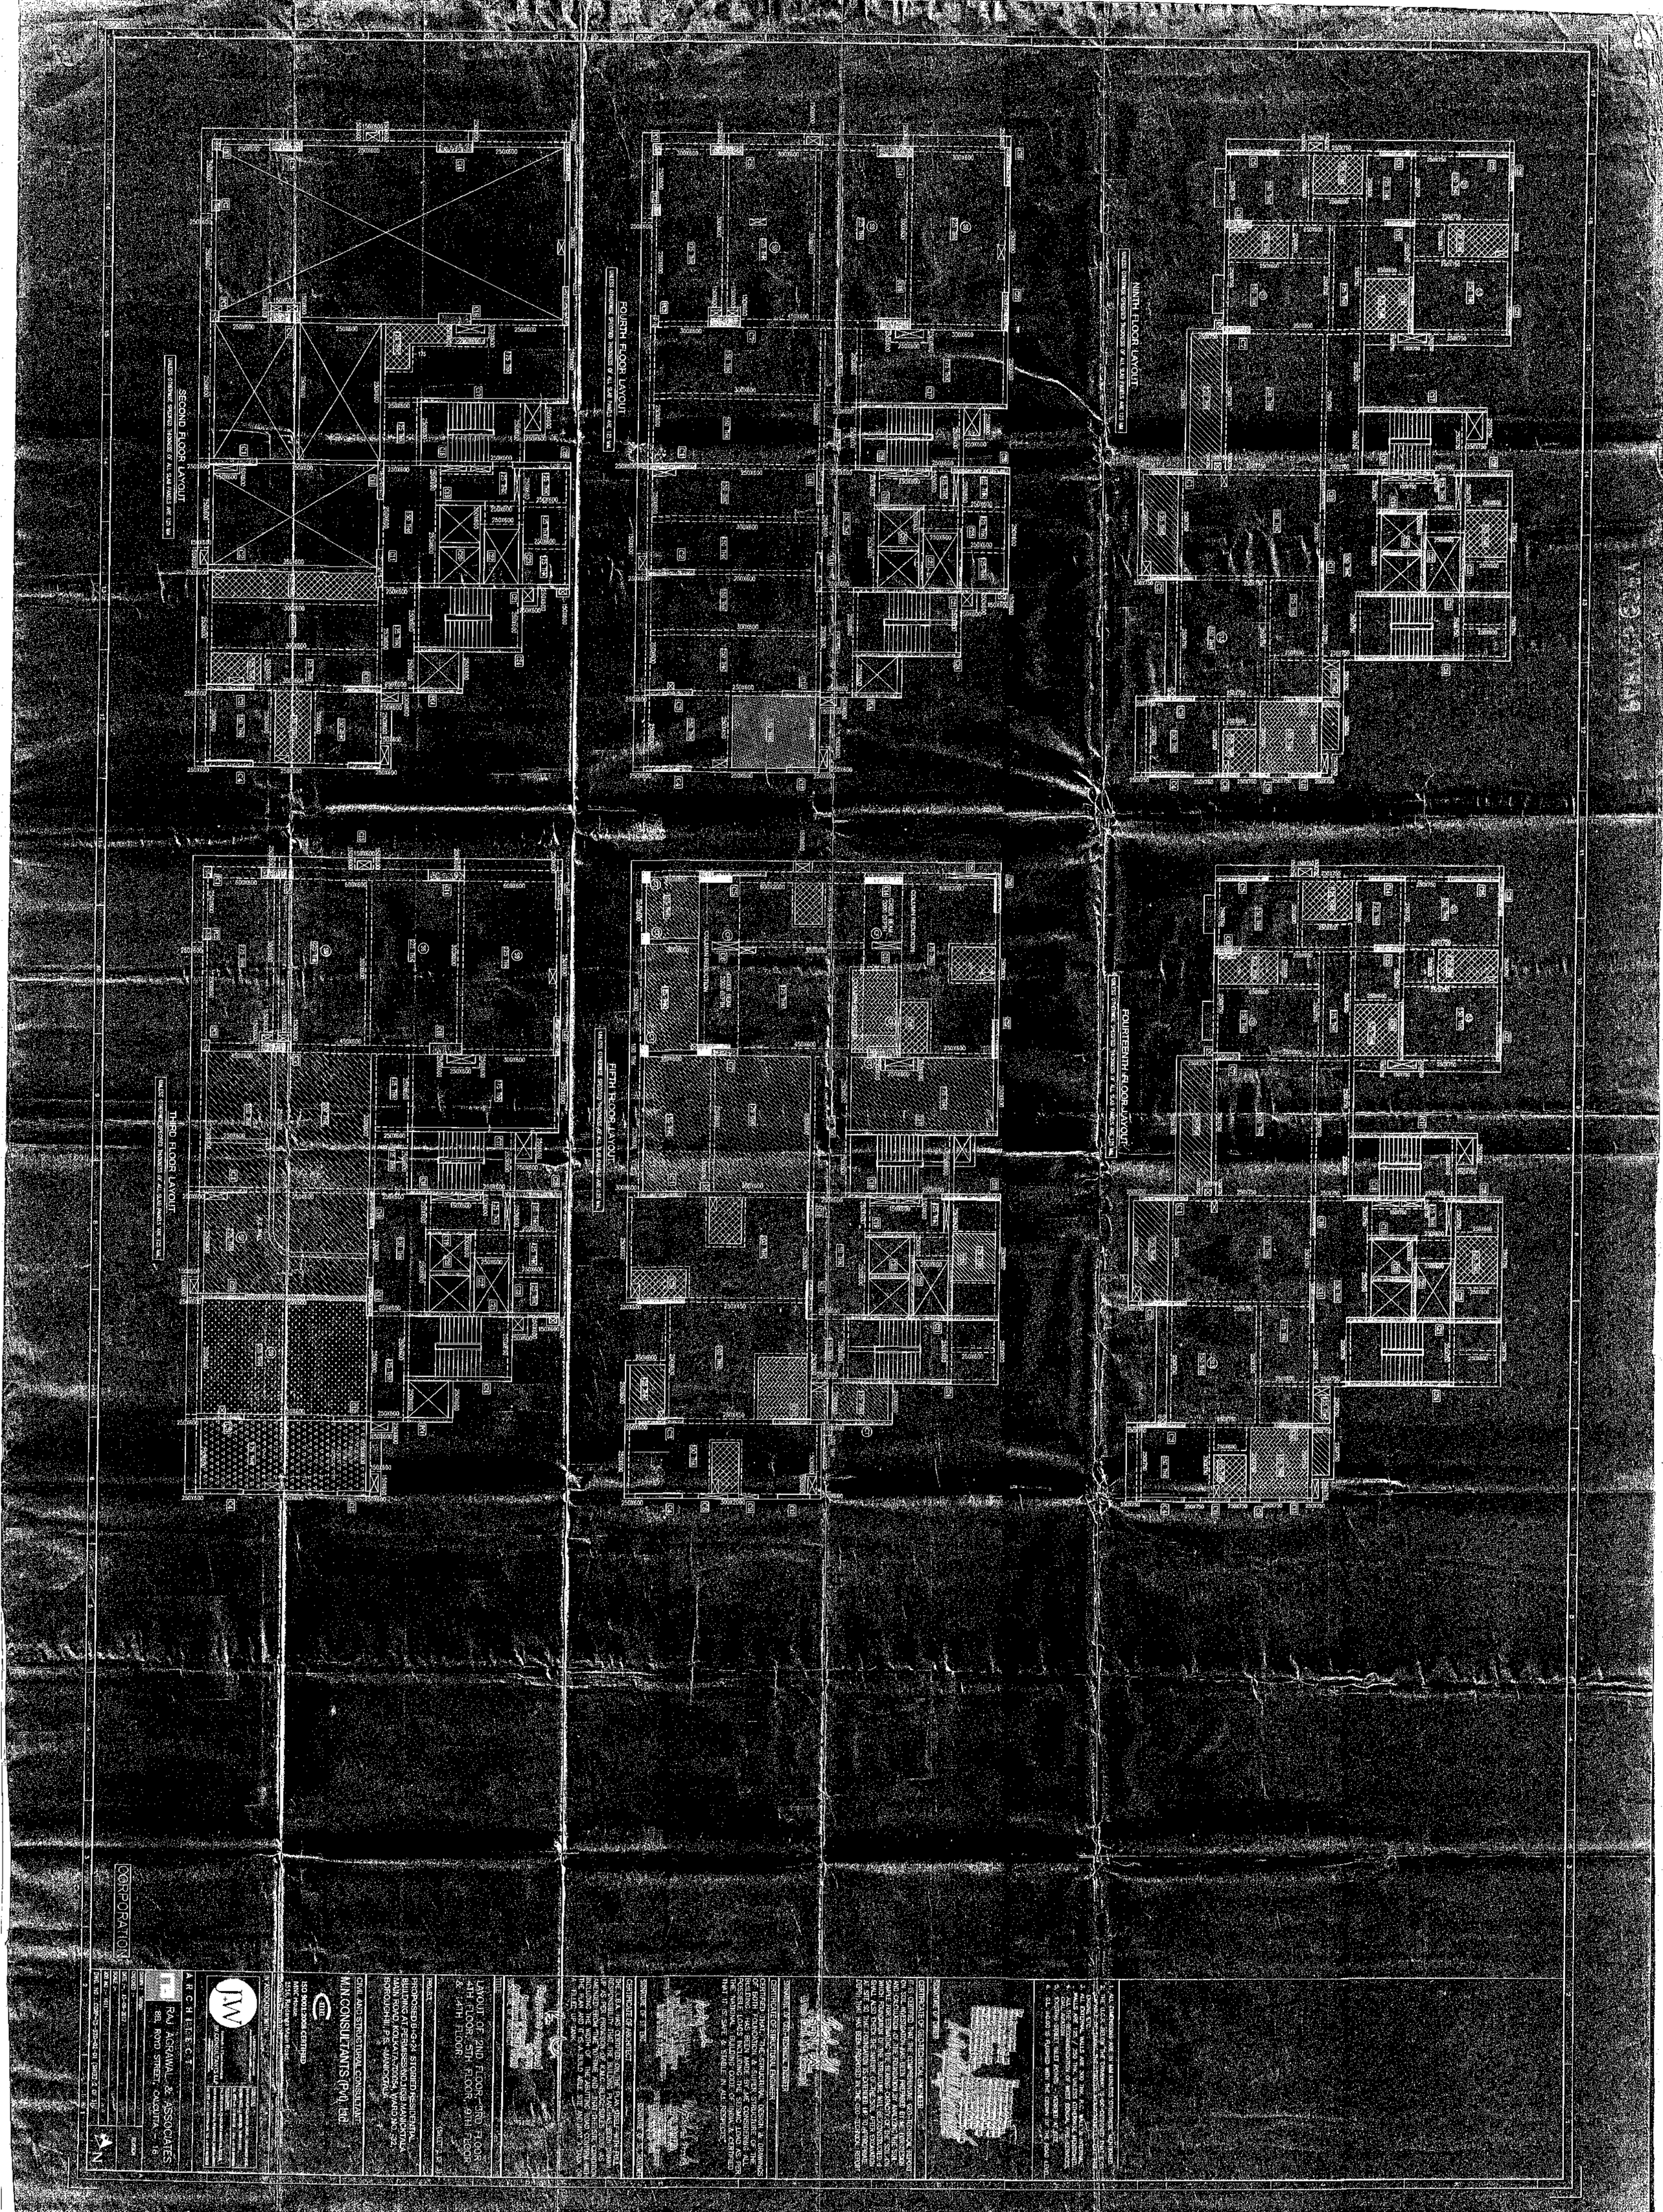
SECOND FLOOR LAYOUT
UNLESS OTHERWISE SPECIFIED THICKNESS OF ALL SLAB PANELS ARE 125 MM
FOURTH FLOOR LAYOUT
UNLESS OTHERWISE SPECIFIED THICKNESS OF ALL SLAB PANELS ARE 125 MM
NINTH FLOOR LAYOUT
UNLESS OTHERWISE SPECIFIED THICKNESS OF ALL SLAB PANELS ARE 125 MM
THIRD FLOOR LAYOUT
UNLESS OTHERWISE SPECIFIED THICKNESS OF ALL SLAB PANELS ARE 125 MM
FIFTH FLOOR LAYOUT
UNLESS OTHERWISE SPECIFIED THICKNESS OF ALL SLAB PANELS ARE 125 MM
FOURTEENTH FLOOR LAYOUT
UNLESS OTHERWISE SPECIFIED THICKNESS OF ALL SLAB PANELS ARE 125 MM
ALL DIMENSIONS ARE IN MM UNLESS OTHERWISE MENTIONED.
THE U.G.F. BEAM THE CONCRETE OF GRADE M 25 AND REINFORCEMENT OF GRADE Fe 500 CONFORMING TO IS 1786.
ALL EXTERNAL WALLS ARE 300 THK. R.C.C. INTERNAL WALLS ARE 125 / 250 THK. UNLESS OTHERWISE MENTIONED.
ALL WORKMANSHIP OF MOST SERIOUS STANDARD.
EXISTING STREET, INLET POINTS, MANHOLES ETC. TO BE PROTECTED.
C.I. SHOES IS SUPPLIED WITH THE CROWN OF THE ROAD LEVEL.
SIGNATURE OF OWNER
CERTIFICATE OF GEOTECHNICAL ENGINEER
IT IS CERTIFIED THAT THE COMPREHENSIVE SOIL INVESTIGATION REPORT ON SOIL INVESTIGATION HAS BEEN PREPARED BY ME FOR THE PROPOSED BUILDING AND ON EXAMINATION OF THE FOUNDATION PLAN WITH THE SUB-SOIL CONDITIONS AT THE SITE, I HEREBY CERTIFY THAT THE SUB-SOIL AND FOUNDATION ARE SUITABLE FOR THE PROPOSED BUILDING. THE SAFE BEARING CAPACITY OF SOIL ADOPTED AT SITE SO THAT FOUNDATION IS DESIGNED IN REINFORCED CONCRETE HAS BEEN PROPOSED IN THE GEO TECHNICAL REPORT
SIGNATURE OF ENGINEER
CERTIFICATE OF STRUCTURAL ENGINEER
CERTIFIED THAT THE CONSTRUCTION & OPENINGS OF BOTH FOUNDATION & SUPER STRUCTURE OF BUILDING HAS BEEN MADE BY ME CONSIDERING ALL POSSIBLE LOADS INCLUDING THE SEISMIC LOAD AS PER THE "NATIONAL BUILDING CODE OF INDIA" & CERTIFIED THAT IT IS SAFE & STABLE IN ALL RESPECTS
SIGNATURE OF ENGINEER
CERTIFICATE OF ARCHITECT
THE R.C.C. HAS CERTIFIED ON THE RAJ ARCHITECTS RESPONSIBILITY THAT THE BUILDER HAS CARRIED OUT AS PER PROVISION OF K.M.C. BUILDING RULES FOR AS AMENDED FROM TIME TO TIME AND THAT CERTAIN CONDITION IMPOSED BY THE MUNICIPALITY AT THE TIME OF SANCTION OF PLAN HAS BEEN DULY COMPLIED WITH AT SITE AND THAT A FINAL PLAN OF THE BUILDING AS BUILT HAS BEEN PREPARED
SIGNATURE OF ARCHITECT
PROMOTER'S SIGNATURE
ARCHITECT'S SIGNATURE
TITLE
LAYOUT OF 2ND FLOOR, 3RD FLOOR, 4TH FLOOR, 5TH FLOOR, 9TH FLOOR & 14TH FLOOR
(SHEET 2 OF 3)
PROJECT
PROPOSED B+G+24 STORIED RESIDENTIAL BUILDING AT PERMISSION NO.1638 MANICKTALA MAIN ROAD, KOLKATA-700054, WARD NO. 32, BOROUGH-III, P.S.-MANICKTALA
CIVIL AND STRUCTURAL CONSULTANT
M.N.CONSULTANTS (P.V.) Ltd.
ISO 9001:2008 CERTIFIED
MNC House
1515, Rashbehari Main Road
ARCHITECT
RAJ AGRAWAL & ASSOCIATES
8B, ROYD STREET, CALCUTTA - 16
DRAWN
CHECKED
DATE
SCALE
SET NO.
DWG NO. : CORP-15-220-01-01 (SHEET 2 OF 3)
CORPORATION