THE KOLKATA MUNICIPAL CORPORATION
BUILDING PERMIT
No. 2011030005 Borough No. III
Date 04/09/14
Ex. Engineer / Asst. Engineer
Bor. No. III Bor. No. III
BUILDING DEPARTMENT

SCHEDULE OF DOOR				SCHEDULE OF WINDOW			
TYPE	CILL LVL.	LIN.LVL.	SIZE	TYPE	CILL LVL.	LIN.LVL.	SIZE
D1	00	2100	750 X2100	W	800	2550	1075X1750
D2	00	2100	800 X2100	W1	1100	2550	600X1450
D3	00	2100	900X2100	W1a	1100	2550	600X1450
D4	00	2100	1000X2100	W2	1100	2550	800X1450
D5	00	2100	1200X2100	W2a	1100	2550	750X1450
D6	00	2100	1500X2100	W3	1100	2550	900X1450
D6a	00	2100	1500X2100	W3a	1100	2550	1000X1450
D6b	00	2100	1500X2100	W4	150	2550	1200X2400
D7	00	2100	1800X2100	W4a	1100	2550	1200X1450
GD1	00	2100		W4b	800	2550	1200X1750
GD1a	00	2100		W5	800	2550	1375X1750
				W5a	800	2550	1500X1750
				W6	800	2550	1550X1750
GD2	00	2100		W6a	1700	2550	1550X850
GD3	00	2100		W6b	800	2550	1650X1750
GD4	00	2100		W6c	800	2550	1200X1750
GD5	00	2700		W7	150	2550	1800X2400
GD5a	00	2700		W7a	800	2550	1800X1750
GD6	00	2700		W8	800	2550	1800X1750
GD7	00	2100		W9	150	2550	1900X2400
SD1	00	2100	1600X2100	W9a	800	2550	2000X1750
SD2	00	2100	2975X2100	W10	800	2550	2400X1750
SD4	00	2100	1225X2100	W10a	150	2550	1925X2400
SD5	00	2100	1650X2100	W11	150	2550	2875X2400
SD6	00	2100	1800X2100	W11a	00	2550	3425X2550
SD7	00	2100	2500X2100	W12	00	2550	3000X2550
SD8	00	2100	2100X2100	W12a	00	2550	2500X2550
SD9	00	2100	1900X2100	W13	00	2550	3275X2550
SD10	00	2100	2425X2100	W14	00	2550	3500X2550
DW	00/100	2100	1550X2100	W15	00	2550	5800X2550
DW1	00/100	2100	1525X2100	G1	150	2550	AS PER ELEVATION
DW1a	00/100	2100	1550X2100	G2	150	2550	
DW1b	00/100	2100	1700X2100	G3	150	2550	
DW1c	00/100	2100	2000X2100	G4	150	2550	
DW2	00/100	2100	3000X2100	G5	150	2550	
DW3	00/100	2100	7475X2100	G6	150	2550	
DW3a	00/100	2100	7425X2100	G8	150	2550	
DW3b	00/100	2100	2100X2100	G9	150	2550	
DW4	00/100	2100	1925X2100	G10	150	2550	
DW5	00/100	2100	3800X2100	G10a	150	2550	
DW6	00/100	2100	5800X2100	G12	150	2550	
				G13	150	2550	
				G14	150	2550	
				G15	150	2550	
				G16	150	2550	
				G17	150	2550	

AS PER ELEVATION

GENERAL NOTES

1.ALL DIMENSIONS ARE IN MM.
2.ALL EXTERNAL WALLS 250TH. & INTERNAL WALLS 75 THK. UNLESS OTHERWISE MENTIONED.
3.ALL MASONRY WORKS ARE BOUNDED BY CEMENT MORTAR (1:6) & (1:4).
4.EXTERNAL PLASTER IS 25TH. & INTERNAL PLASTER IS 12MM. TH.WITH 1:4 MORATAR.
5.ALL CONC. GRADE IS M20 (1:1.5:3).

For Tanishque Vinimay Pvt. Ltd.
Samudra Vyapaar Pvt. Ltd.
Sa Nikat Pvt. Ltd.
Elephantus Developers Pvt. Ltd.
Fresa Builders Pvt. Ltd.
Fresa Constructions Pvt. Ltd.
Historia Builders Pvt. Ltd.
Frasa Properties Pvt. Ltd.
(Director/Authorised Signatory)

PARASMANI PROPERTIES PVT. LTD.
Director / Authorised Signatory

SHANSUD MARKETING PVT. LTD.
Director / Authorised Signatory

For Mani Griha Nirman Pvt. Ltd.
Frasa Real Estate Pvt. Ltd.
Elephantus Projects Pvt. Ltd.
Fragum Real Estate Pvt. Ltd.
Fragum Projects Pvt. Ltd.
Bloombuilt Construction Pvt. Ltd.
(Director/Authorised Signatory)

MANI SQUARE LIMITED
Director / Authorised Signatory

SIGNATURE OF OWNER

CERTIFICATE OF STRUCTURAL ENGINEER

CERTIFIED THAT, "THE STRUCTURAL DESIGN & DRAWINGS OF BOTH FOUNDATION & SUPER STRUCTURE OF THE BUILDING HAS BEEN MADE BY ME CONSIDERING ALL POSSIBLE LOADS INCLUDING THE SEISMIC LOAD AS PER THE NATIONAL BUILDING CODE OF INDIA & CERTIFIED THAT IT IS SAFE & STABLE IN ALL RESPECTS".

SUMITA DEY
M.C.E, M.I.E., C.E.
ESE/I/93

SIGN. OF STRUCTURAL ENGINEER.

RAKESH ANAND
K.M.C. E S E (I) 98
30, LAKE AVENUE-Kol-26
Consulting Engineer

SIGN. OF STRUCTURAL ENGINEER REVIEWER.

SHYAMAL KUMAR MITRA, B.E. (CIVIL)
GEO-TECHNICAL CONSULTANT
LICENSE NO. BM/GEO-TECH/17

SIGN. OF GEO-TECHNICAL ENGINEER.

CERTIFICATE OF ARCHITECT

THE L.B.A. HAS CERTIFIED ON THE PLAN ITSELF WITH FULL RESPONSIBILITY THAT THE BUILDING PLAN HAS BEEN DRAWN UP AS PER PROVISION OF K.M.C. BLDG. RULES 2009, AS AMENDED FROM TIME TO TIME AND THAT THE SITE CONDITION INCLUDING THE WIDTH OF THE ABUTTING ROAD CONFIRM WITH THE PLAN AND IT IS A BUILD ABLE SITE AND NOT A TANK OR A FILLED UP TANK.

Rajkumar Agarwal
Architect
Member of Council of
Architecture CA / 94 / 17940

SIGNATURE OF ARCHITECT

TITLE — TOWER-2

GROUND FLOOR PLAN & FIRST FLOOR PLAN.

PROJECT

PROPOSED G+PARTLY XXIX & PARTLY XXXII STORIED RESIDENTIAL BUILDING U/S 394 OF THE KOLKATA MUNICIPAL CORPORATION ACT, 1980 IN ADDITION TO THE BUILDING SANCTIONED VIDE BUILDING PERMIT NOS. 2011030005 & 201403053 DATED 21.04.2011 & 04.09.2014 RESPECTIVELY AT PERMISES NO. 33A, CANAL CIRCULAR ROAD, KOLKATA-700054, WARD NO. 31, BOROUGH-III, P.S. MANICKTALA

DATE	JOB. NO.	DEALT	CHECKED	SHEET NO.
25.11.14	ARCH/2013/495	BIDHAN		08

SCALE-1:100

ASSOCIATE ARCHITECT

RAJ AGRAWAL & ASSOCIATES
8B, ROYD STREET, KOLKATA-16

GROUND FLOOR PLAN.

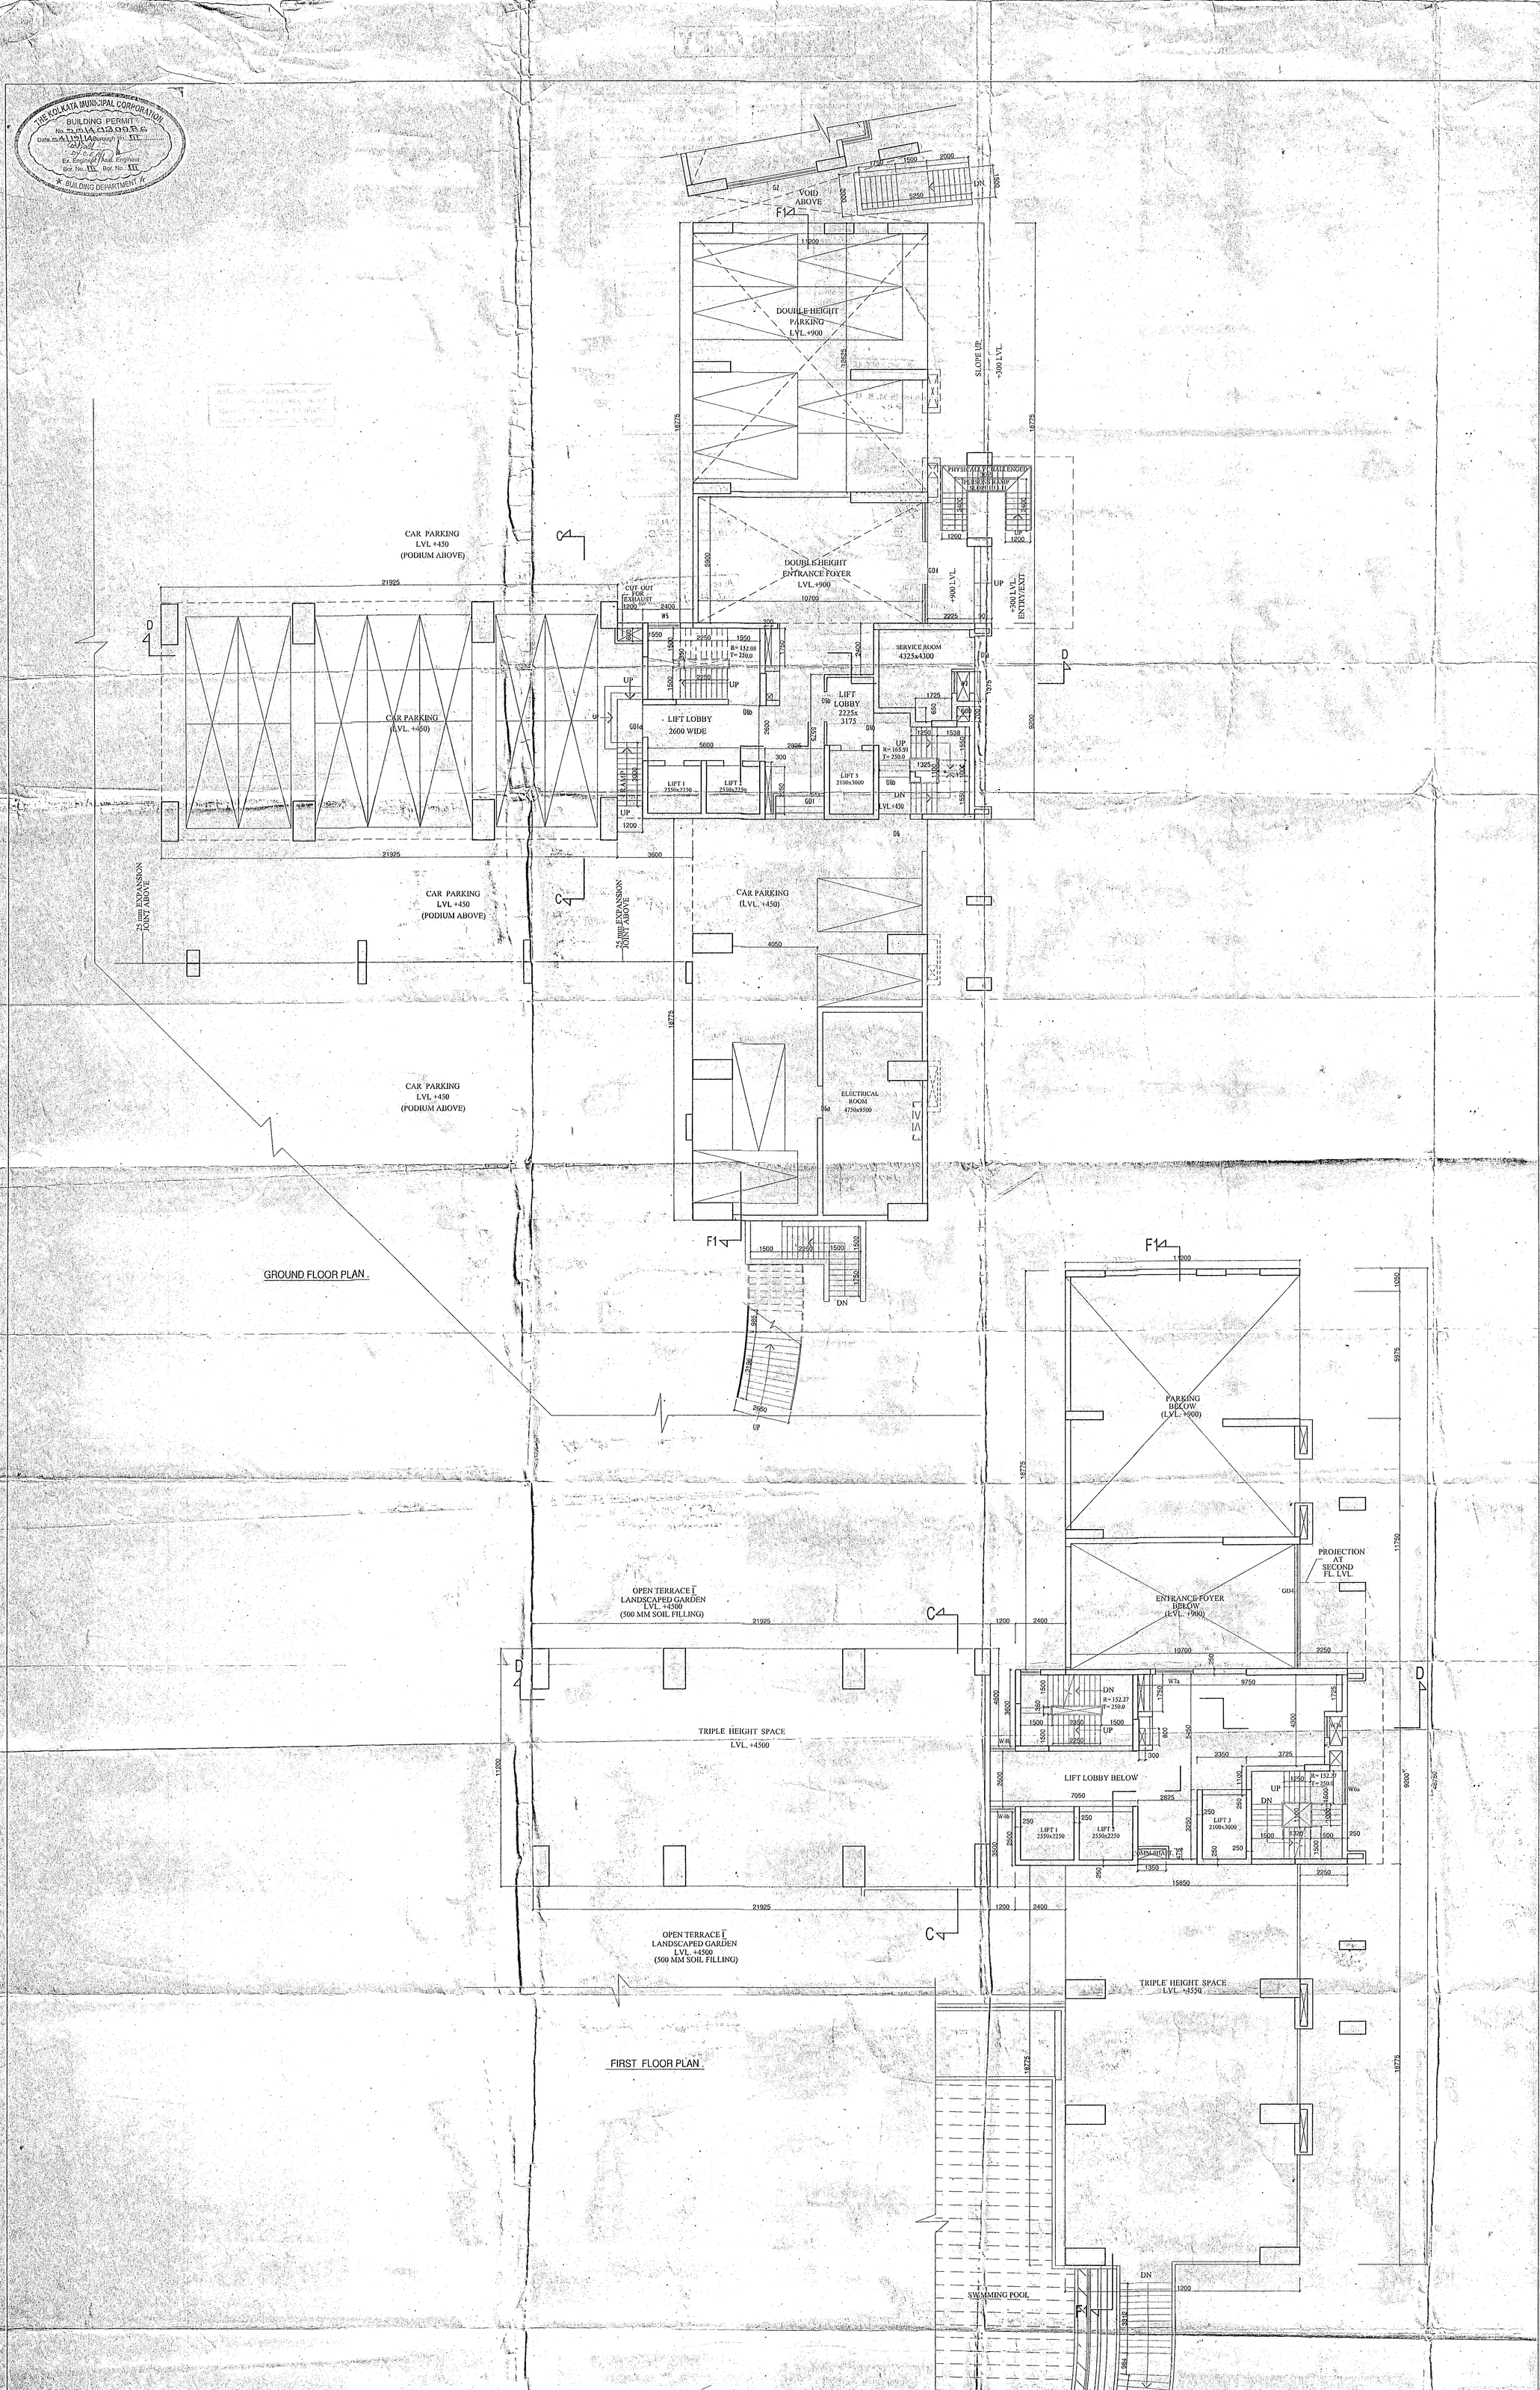

FIRST FLOOR PLAN.