THE KOLKATA MUNICIPAL CORPORATION
BUILDING PERMIT
No. 2014030086
Date 04/12/14 Borough No. III
Dy. C.E.(C)
Ex. Engineer / Asst. Engineer
Bor. No. III Bor. No. III
BUILDING DEPARTMENT

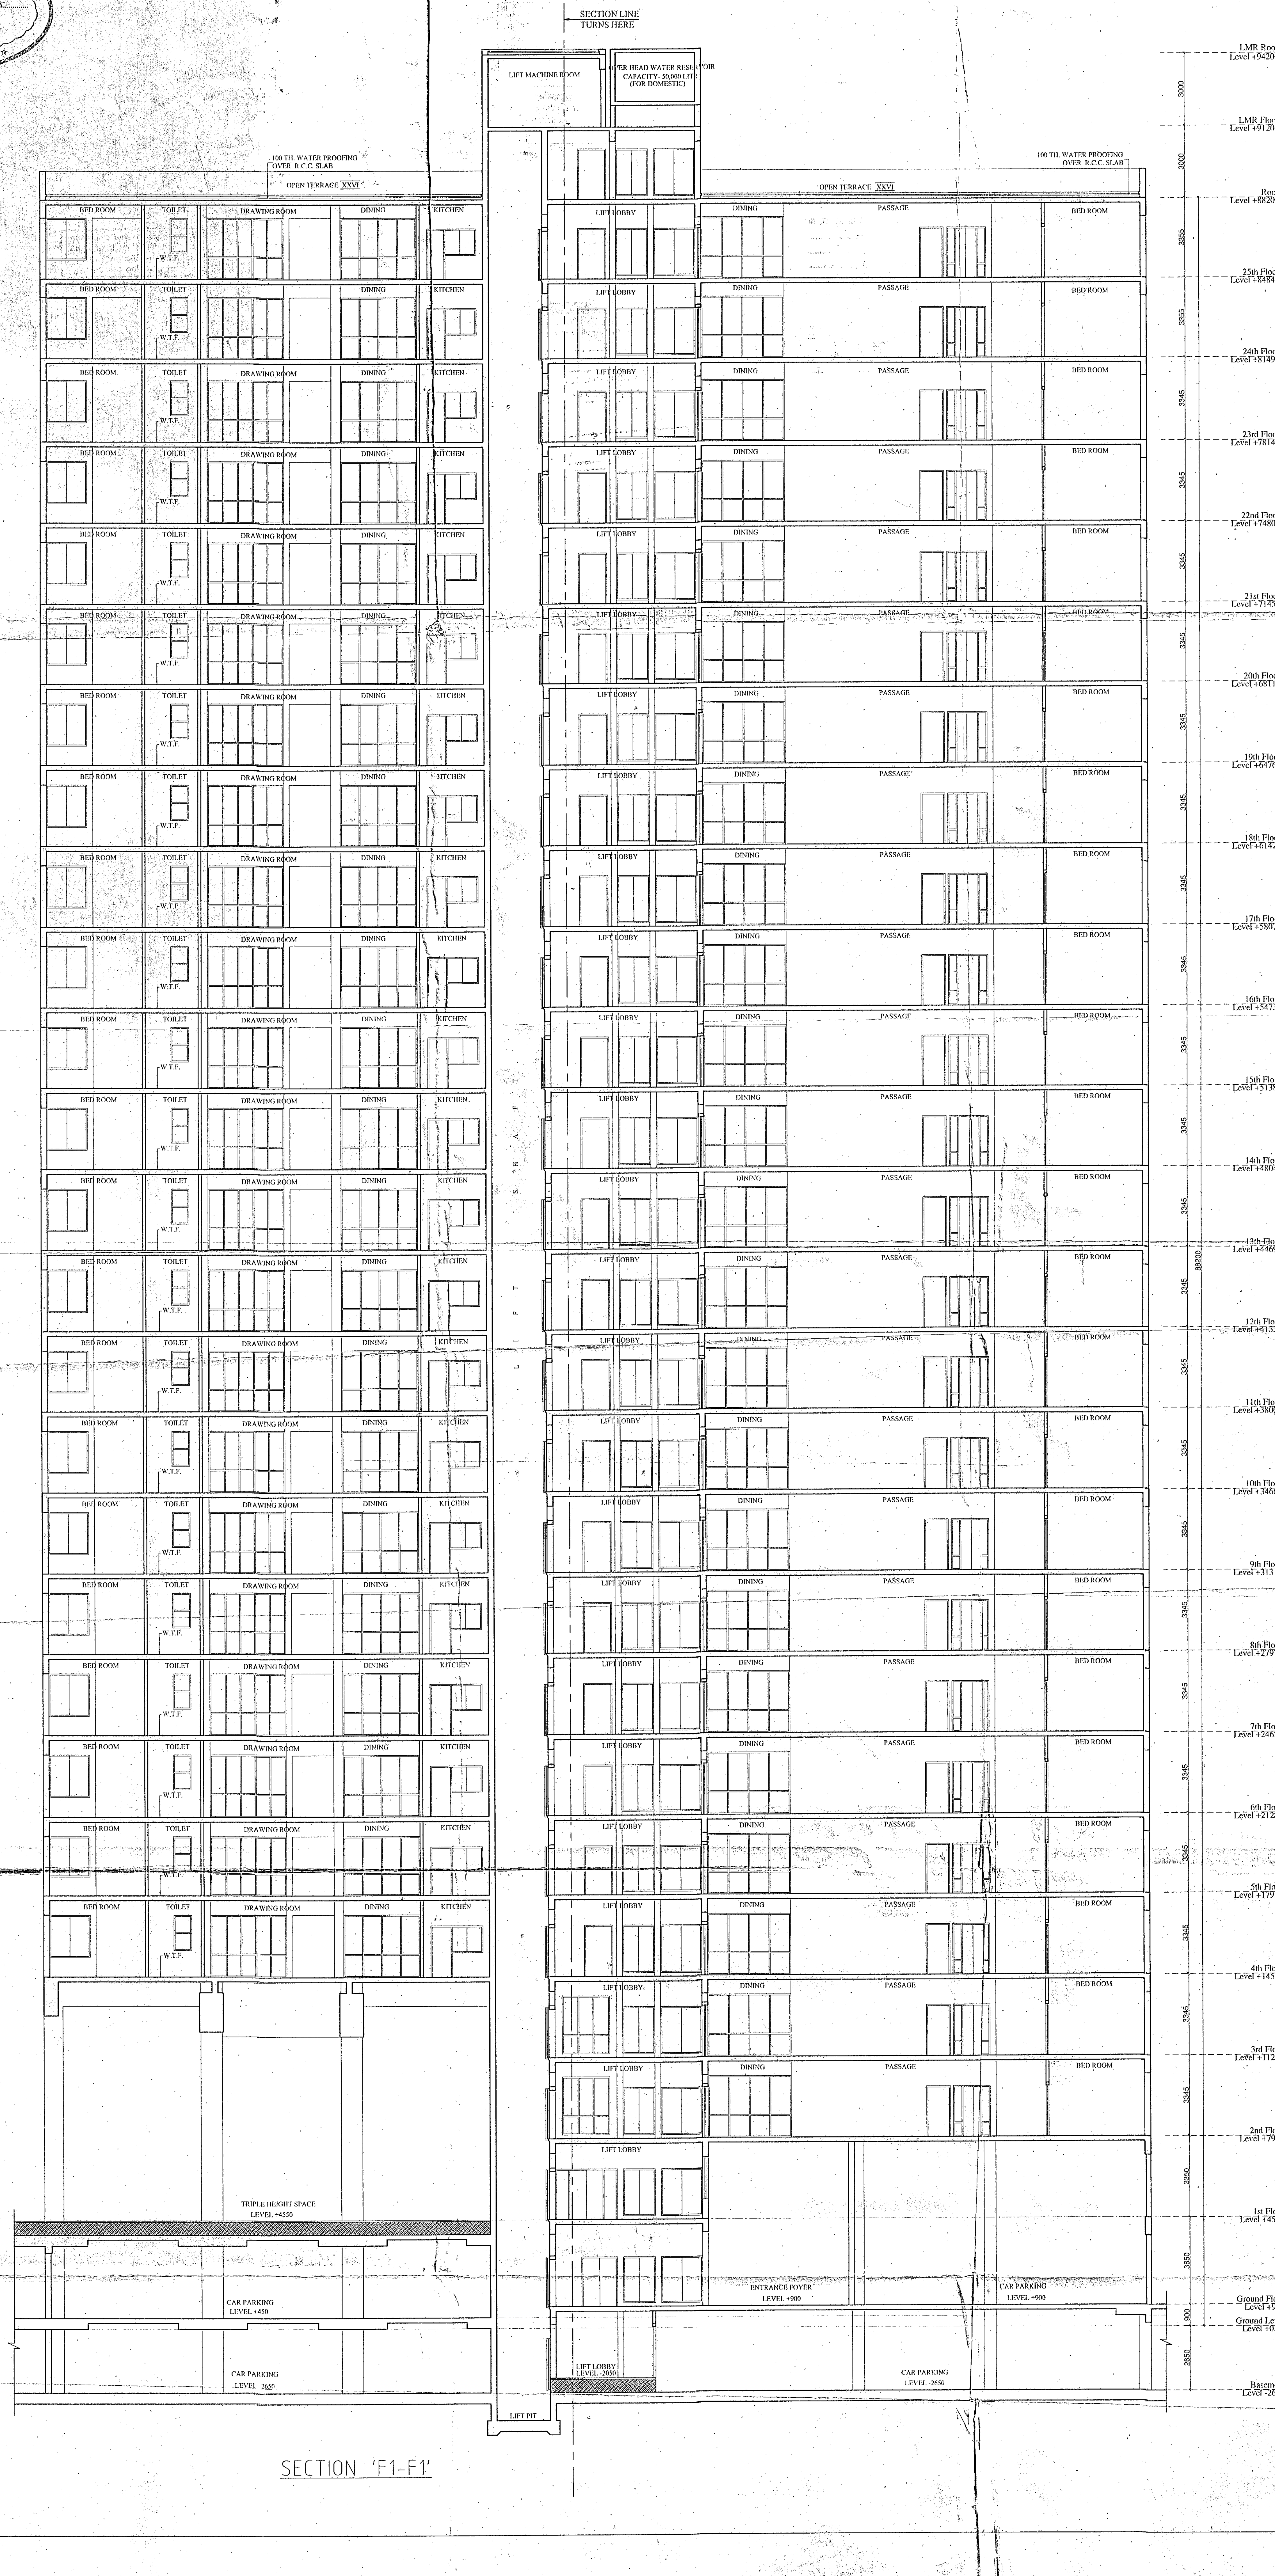
SECTION LINE TURNS HERE
LIFT MACHINE ROOM
OVER HEAD WATER RESERVOIR CAPACITY- 50,000 LIT. (FOR DOMESTIC)
100 TH. WATER PROOFING OVER R.C.C. SLAB
OPEN TERRACE XXVI
LMR Roof Level +94200
LMR Floor Level +91200
Roof Level +88200
25th Floor Level +84845
24th Floor Level +81490
23rd Floor Level +78145
22nd Floor Level +74800
21st Floor Level +71455
20th Floor Level +68110
19th Floor Level +64765
18th Floor Level +61420
17th Floor Level +58075
16th Floor Level +54730
15th Floor Level +51385
14th Floor Level +48040
13th Floor Level +44695
12th Floor Level +41350
11th Floor Level +38005
10th Floor Level +34660
9th Floor Level +31315
8th Floor Level +27970
7th Floor Level +24625
6th Floor Level +21280
5th Floor Level +17935
4th Floor Level +14590
3rd Floor Level +11245
2nd Floor Level +7900
1st Floor Level +4550
Ground Floor Level +900
Ground Level Level +0.00
Basement Level -2650
3000
3355
3345
3350
3650
900
2650
88200
BED ROOM
TOILET
W.T.F.
DRAWING ROOM
DINING
KITCHEN
LIFT LOBBY
PASSAGE
L I F T S H A F T
TRIPLE HEIGHT SPACE LEVEL +4550
CAR PARKING LEVEL +450
CAR PARKING LEVEL -2650
ENTRANCE FOYER LEVEL +900
CAR PARKING LEVEL +900
LIFT LOBBY LEVEL -2650
LIFT PIT

SECTION 'F1-F1'

SCHEDULE OF DOOR			
TYPE	CILL LVL.	LIN.LVL.	SIZE
D1	00	2100	750 X2100
D2	00	2100	800 X2100
D3	00	2100	900X2100
D4	00	2100	1000X2100
D5	00	2100	1200X2100
D6	00	2100	1500X2100
D6a	00	2100	1500X2100
D6b	00	2100	1500X2100
D7	00	2100	1800X2100
GD1	00	2100	AS PER ELEVATION
GD1a	00	2100	
GD2	00	2100	
GD3	00	2100	
GD4	00	2100	
GD5	00	2700	
GD5a	00	2700	
GD6	00	2700	
GD7	00	2100	
SD1	00	2100	1600X2100
SD2	00	2100	2975X2100
SD4	00	2100	1225X2100
SD5	00	2100	1650X2100
SD6	00	2100	1800X2100
SD7	00	2100	2500X2100
SD8	00	2100	2100X2100
SD9	00	2100	1900X2100
SD10	00	2100	3425X2100
DW	00/100	2100	1450X2100
DW1	00/100	2100	1525X2100
DW1a	00/100	2100	1550X2100
DW1b	00/100	2100	1700X2100
DW1c	00/100	2100	2000X2100
DW2	00/100	2100	3000X2100
DW3	00/100	2100	7475X2100
DW3a	00/100	2100	7425X2100
DW3b	00/100	2100	2100X2100
DW4	00/100	2100	1925X2100
DW5	00/100	2100	5800X2100
DW6	00/100	2100	5800X2100

SCHEDULE OF WINDOW			
TYPE	CILL LVL.	LIN.LVL.	SIZE
W	800	2550	1075X1750
W1	1100	2550	600X1450
W1a	1100	2550	600X1450
W2	1100	2550	800X1450
W2a	1100	2550	750X1450
W3	1100	2550	900X1450
W3a	1100	2550	1000X1450
W4	150	2550	1200X2400
W4a	1100	2550	1200X1450
W4b	800	2550	1200X1750
W5	800	2550	1375X1750
W5a	800	2550	1500X1750
W6	800	2550	1550X1750
W6a	1700	2550	1550X850
W6b	800	2550	1650X1750
W6c	800	2550	1200X1750
W7	150	2550	1800X2400
W7a	800	2550	1800X1750
W8	800	2550	1800X1750
W9	150	2550	1900X2400
W9a	800	2550	2000X1750
W10	800	2550	2400X1750
W10a	150	2550	1925X2400
W11	150	2550	2875X2400
W11a	00	2550	3425X2550
W12	00	2550	3000X2550
W12a	00	2550	2500X2550
W13	00	2550	3275X2550
W14	00	2550	3500X2550
W15	00	2550	5800X2550
G1	150	2550	AS PER ELEVATION
G2	150	2550	
G3	150	2550	
G4	150	2550	
G5	150	2550	
G6	150	2550	
G8	150	2550	
G9	150	2550	
G10	150	2550	
G10a	150	2550	
G12	150	2550	
G13	150	2550	
G14	150	2550	
G15	150	2550	
G16	150	2550	
G17	150	2550	

GENERAL NOTES

1.ALL DIMENSIONS ARE IN MM.
2.ALL EXTERNAL WALLS 250TH. & INTERNAL WALLS 75 THK. UNLESS OTHERWISE MENTIONED.
3.ALL MASONRY WORKS ARE BOUNDED BY CEMENT MORTAR (1:6) & (1:4).
4.EXTERNAL PLASTER IS 25TH. & INTERNAL PLASTER IS 12MM. TH.WITH 1:4 MORATAR.
5.ALL CONC. GRADE IS M20 (1:1.5:3).

For Tanishque Vinimay Pvt. Ltd.
Samudra Vyapaar Pvt. Ltd.
Sa Niket Pvt. Ltd.
Elephantus Developers Pvt. Ltd.
Fresa Builders Pvt. Ltd.
Fresa Constructions Pvt. Ltd.
Historia Builders Pvt. Ltd.
Fresa Properties Pvt. Ltd.
(Director/Authorised Signatory)

PARASMANI PROPERTIES PVT. LTD.
Director / Authorised Signatory

SHANSUD MARKETING PVT. LTD.
Director / Authorised Signatory

MANI SQUARE LIMITED
Director / Authorised Signatory

For Mani Griha Nirman Pvt. Ltd.
Fresa Real Estate Pvt. Ltd.
Elephantus Projects Pvt. Ltd.
Fragum Real Estate Pvt. Ltd.
Fragum Projects Pvt. Ltd.
Bloombuilt Construction Pvt. Ltd.
(Director/Authorised Signatory)

SIGNATURE OF OWNER

CERTIFICATE OF STRUCTURAL ENGINEER

CERTIFIED THAT, "THE STRUCTURAL DESIGN & DRAWINGS OF BOTH FOUNDATION & SUPER STRUCTURE OF THE BUILDING HAS BEEN MADE BY ME CONSIDERING ALL POSSIBLE LOADS INCLUDING THE SEISMIC LOAD AS PER THE NATIONAL BUILDING CODE OF INDIA & CERTIFIED THAT IT IS SAFE & STABLE IN ALL RESPECTS".

SUMITA DEY
M.C.E, M.I.E., C.E.
ESE/I/93

SIGN. OF STRUCTURAL ENGINEER.

Rakesh Anand
RAKESH ANAND
K.M.C. E S E (I) 98
30, LAKE AVENUE-Kol-26
Consulting Engineer

SIGN. OF STRUCTURAL ENGINEER REVIEWER.

3/12/14
SHYAMAL KUMAR MITRA, B.E. (CIVIL)
GEO-TECHNICAL CONSULTANT
LICENSE NO. BM/GEO-TECH/17

SIGN. OF GEO-TECHNICAL ENGINEER.

CERTIFICATE OF ARCHITECT

THE L.B.A. HAS CERTIFIED ON THE PLAN ITSELF WITH FULL RESPONSIBILITY THAT THE BUILDING PLAN HAS BEEN DRAWN UP AS PER PROVISION OF K.M.C. BLDG. RULES 2009, AS AMENDED FROM TIME TO TIME AND THAT THE SITE CONDITION INCLUDING THE WIDTH OF THE ABUTTING ROAD CONFIRM WITH THE PLAN AND IT IS A BUILD ABLE SITE AND NOT A TANK OR A FILLED UP TANK.

Rajkumar Agarwal
Architect
Member of Council of
Architecture [illegible] 17940

SIGNATURE OF ARCHITECT

TITLE TOWER-2
SECTION F1-F1

PROJECT
PROPOSED G+PARTLY XXIX & PARTLY XXXII STORIED RESIDENTIAL BUILDING U/S 394 OF THE KOLKATA MUNICIPAL CORPORATION ACT, 1980 IN ADDITION TO THE BUILDING SANCTIONED VIDE BUILDING PERMIT NOS. 2011030005 & 201403053 DATED 21.04.2011 & 04.09.2014 RESPECTIVELY AT PERMISES NO. 33A, CANAL CIRCULAR ROAD, KOLKATA-700054, WARD NO. 31, BOROUGH-III, P.S. MANICKTALA

DATE	JOB. NO.	DEALT	CHECKED	SHEET NO.
25.11.14	ARCH/2013/495	BIDHAN		15

SCALE-1:100
ASSOCIATE ARCHITECT
RAJ AGRAWAL & ASSOCIATES
8B, ROYD STREET, KOLKATA-16