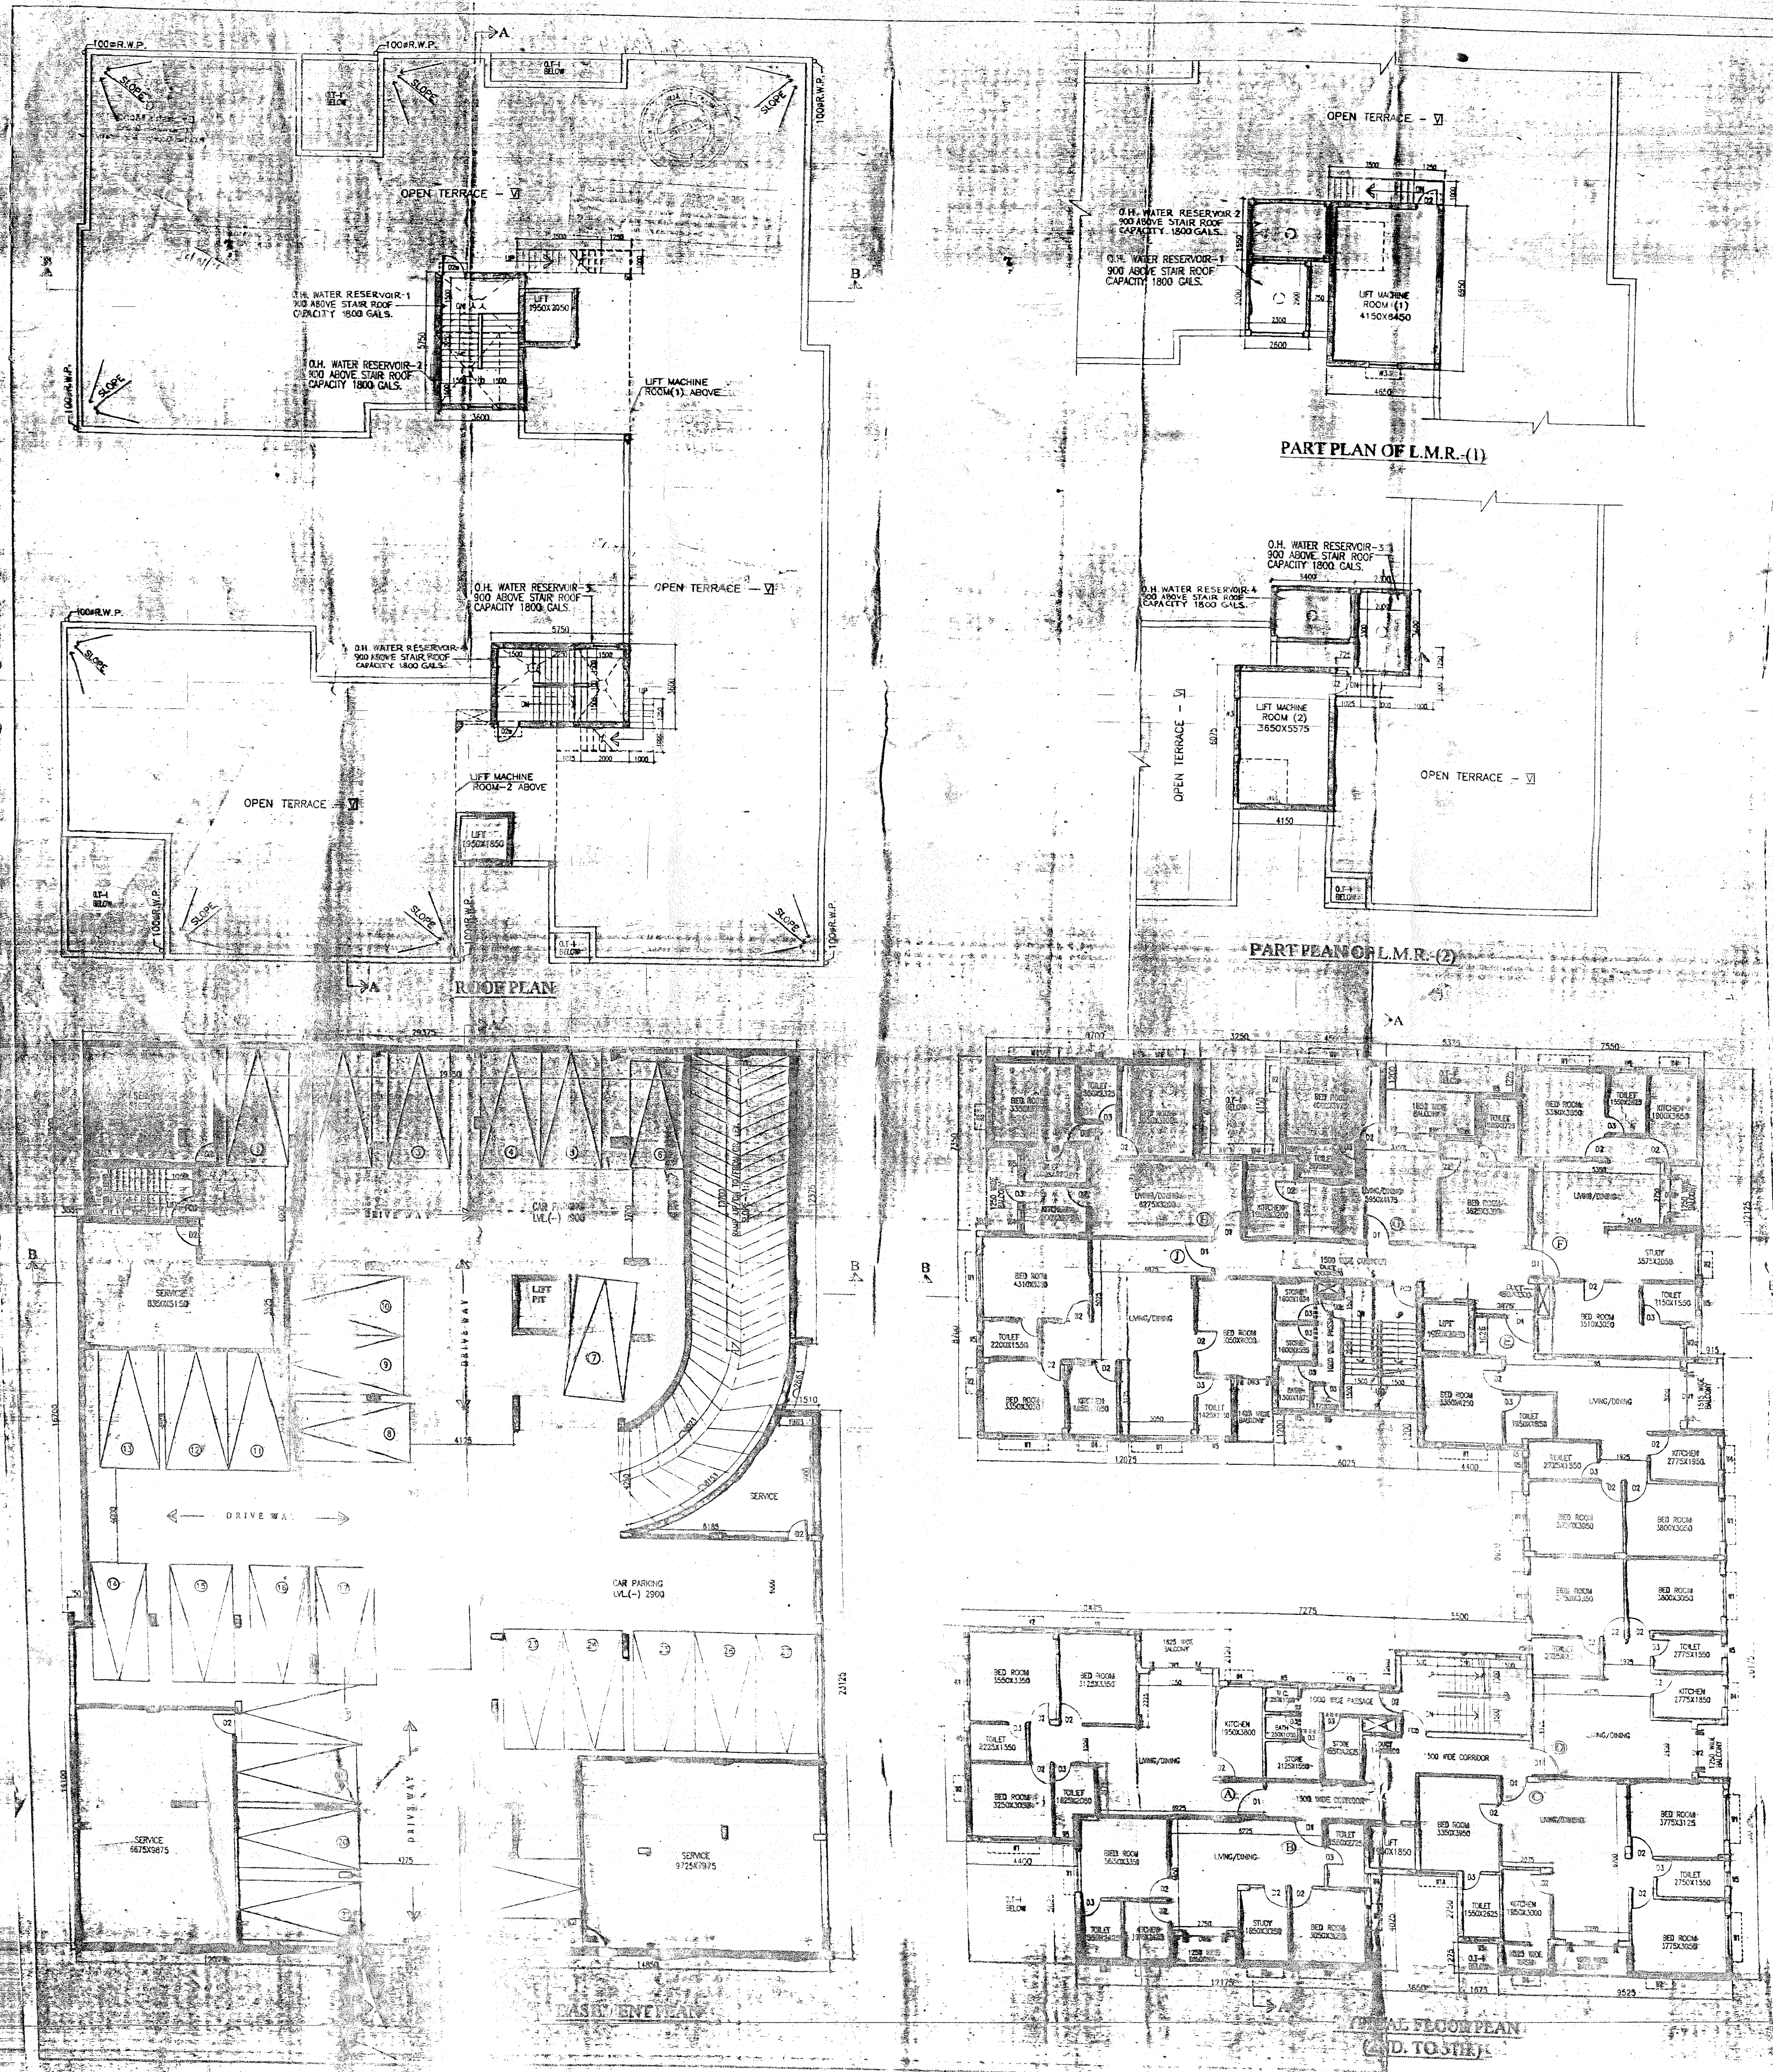

SCHEDULE OF DOORS & WINDOWS

NO.	SILL	LINTEL	SIZE
D	–	2150	2000X2150
D1	–	2150	1200X2150
F.C.D.	–	2150	1000X2150
D1A	–	2150	1000X2150
D2	–	2150	900X2150
D2a	250	2300	900X2050
D3	–	2150	750X2150
DW1	–	2150	2100X2150
DW2	–	2150	1800X2150
DW3	–	2150	1375X2150
W1	350	2150	1800X1800
W1A	350	2150	1500X1800
W2	350	2150	850X1800
W2a	350	2150	1200X1800
W3	950	2150	1200X1200
W4	1050	2150	900X1100
W5	1250	2150	600X900

CERTIFICATE OF OWNERS

CERTIFIED THAT I HAVE GONE THROUGH THE BUILDING RULES FOR RAJARHAT GOPALPUR MUNICIPALITY AND ALSO UNDER TAKE TO ABIDE BY THOSE RULES DURING AND AFTER CONSTRUCTION OF THE BUILDING.

For DAFFODIL PROJECTS DEVELOPERS

Director

SIGNATURE OF OWNERS

CERTIFICATE OF ENGINEER

CERTIFIED THAT THE FOUNDATION AND THE SUPERSTRUCTURE OF THE BUILDING HAVE BEEN SO DESIGNED BY ME / US TO BE SAFE IN ALL RESPECTS.

SANJIV J. PAREKH
M.E.(STRUCT), B.C.E.
MSCE, ASCE, AM
E.S.E. NO. 104 (II)
SIG.OF ENGG.E.S.E.

JAY PRAKASH AGRAWAL
B.ARCH., A.I.I.A.
Reg. No.: CA/86/10098
SIG.OF ARCHITECT.

CERTIFICATE OF L.B.S.

I HAVE PERSONALLY VERIFIED THE SITE AND FOUND IT IS BUILDABLE AND TO MY KNOWLEDGE IT IS NOT A TANK OR FILLED UP TANK.

JAY PRAKASH AGRAWAL
B.ARCH., A.I.I.A.
Reg. No. CA/86/10098
SIGNATURE OF ARCHITECTS

TITLE–

BASEMENT PLAN, TYPICAL FLOOR PLAN (2ND. TO 5TH. FLOOR), ROOF PLAN, PART PLAN OF LIFT MACHINE ROOM 1 & 2.

PROJECT–

ADDITION AND ALTERATION OF (B+G+V) STORIED RESIDENTIAL COMPLEX AT MOUJA - TEGHARIA, J.L. NO.9, L.R. KHATIAN NO.-409,322,111,96 & 180, L.R. DAG NO.-480 UNDER RAJARHAT GOPALPUR MUNICIPALITY P.S.- RAJARHAT DIST.-24 PGS.(N)

ARCHITECTS
AGRAWAL & AGRAWAL
KOLKATA

DRG. NO.	SCALE	DATE	DRAWN	DESIGNED	CHECKED
A2	1:100				