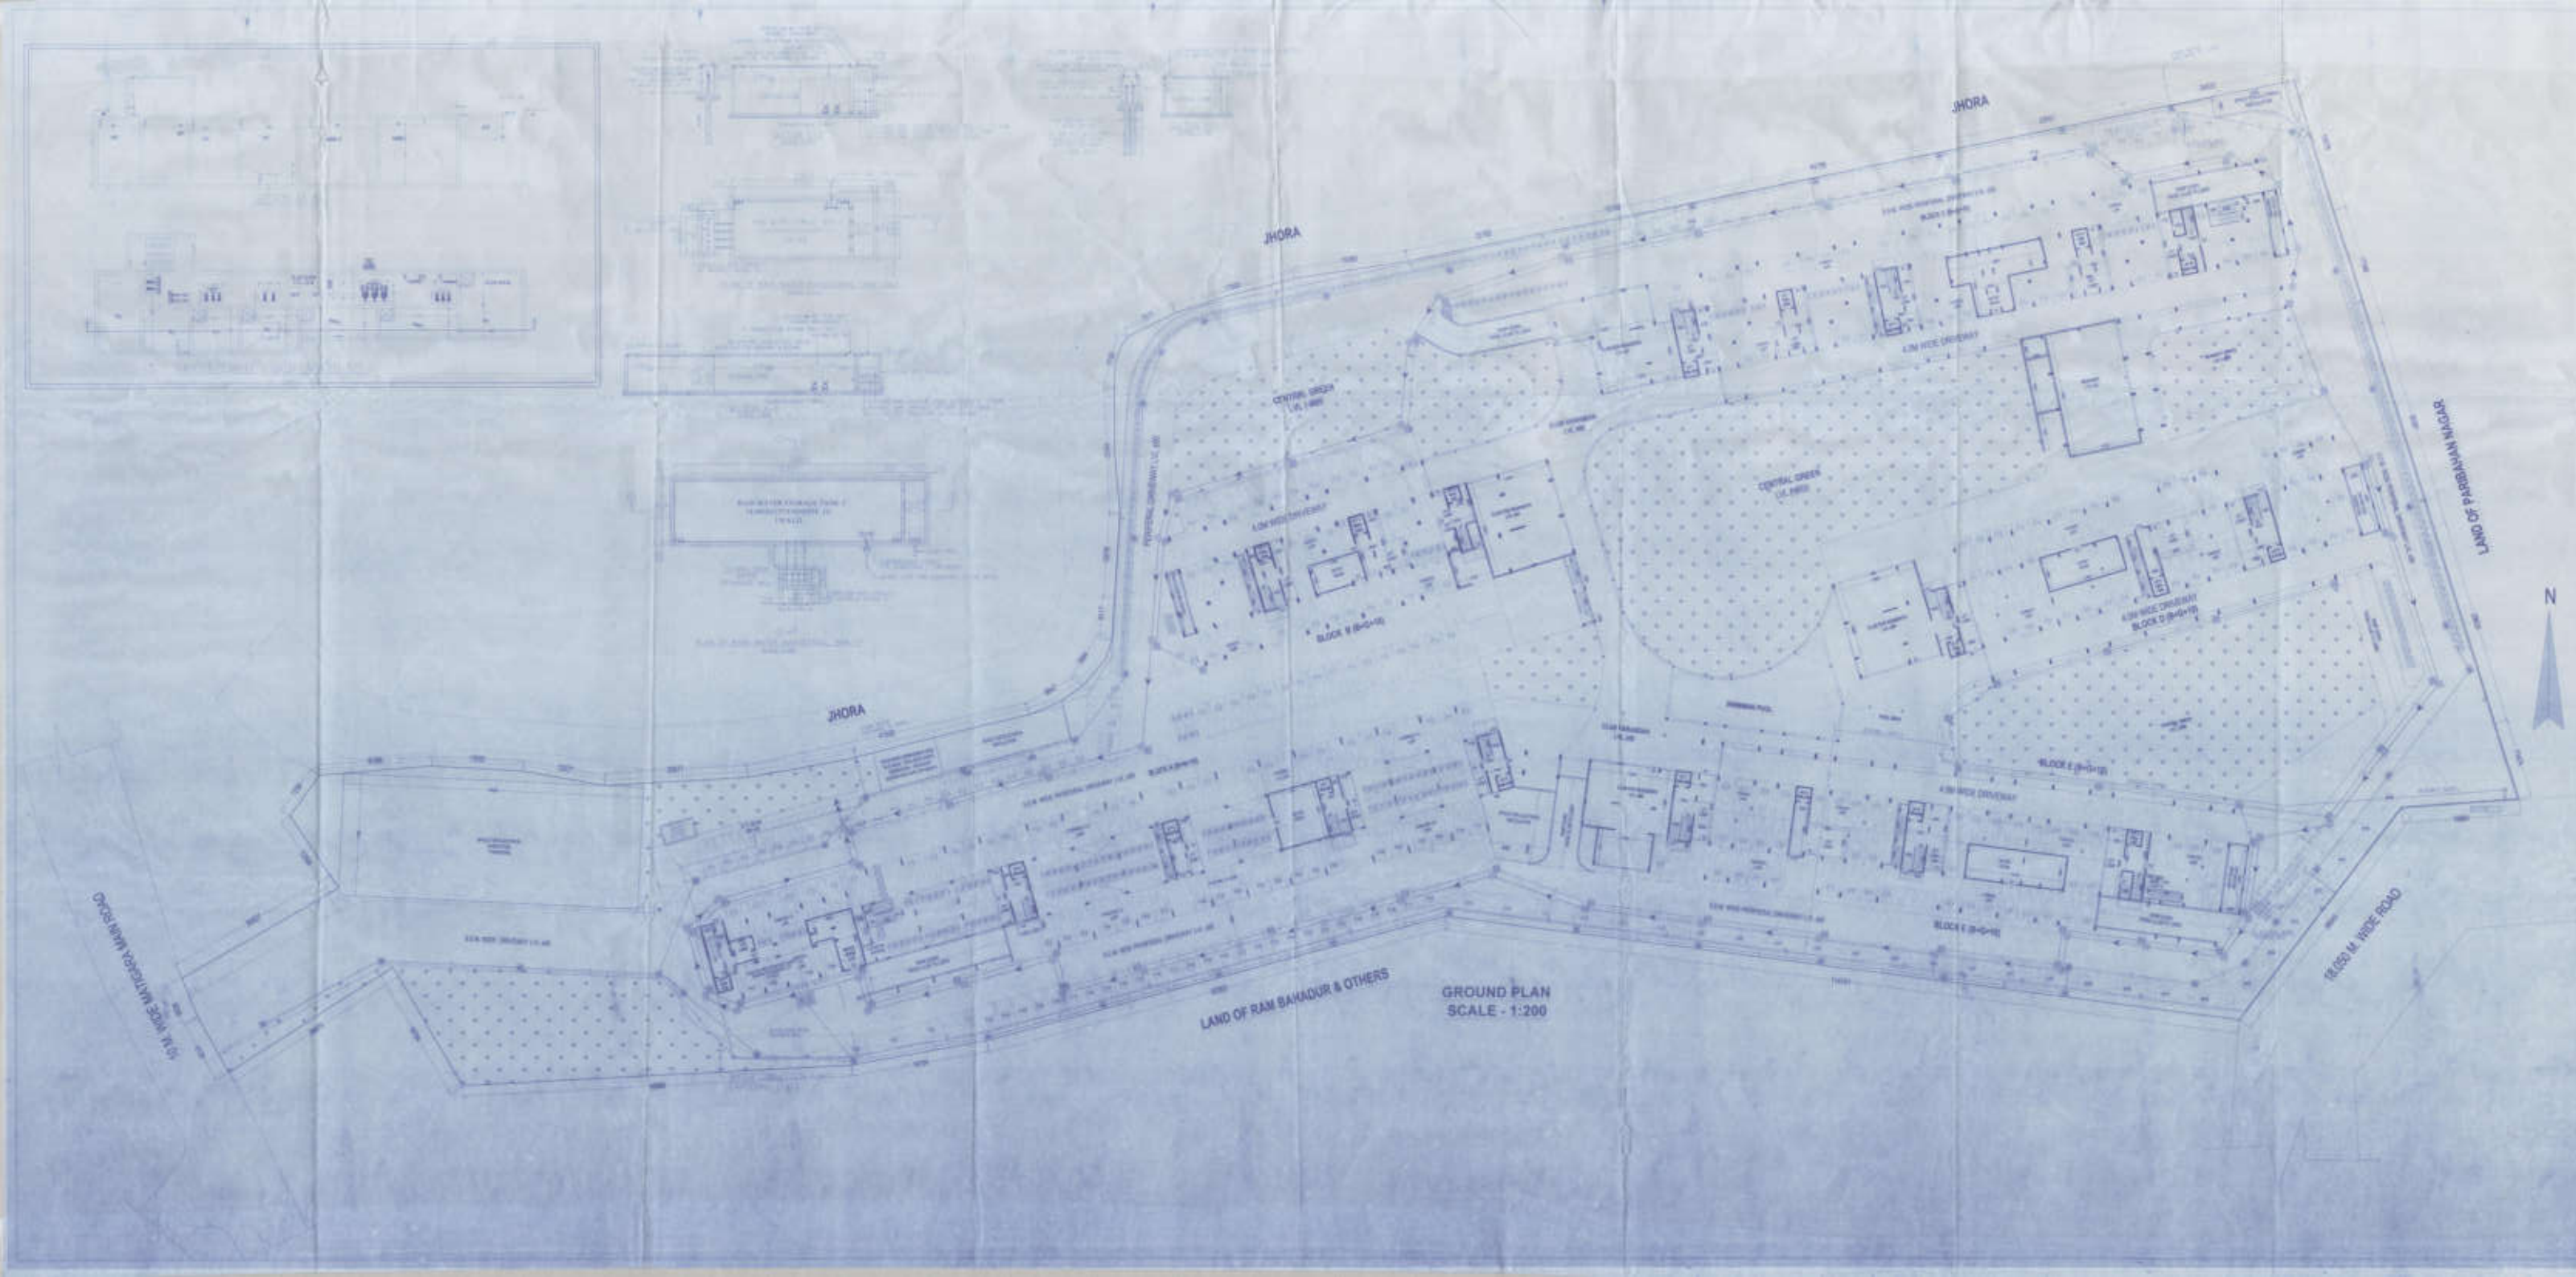
JHORA
JHORA
JHORA
CENTRAL GREEN
CENTRAL GREEN
4.5M WIDE DRIVEWAY
4.5M WIDE DRIVEWAY
4.5M WIDE DRIVEWAY
BLOCK B (B+G+10)
BLOCK D (B+G+10)
BLOCK E (B+G+10)
BLOCK E (B+G+10)
LAND OF PARBHANI NAGAR
LAND OF RAM BAHADUR & OTHERS
18.00 M. WIDE ROAD
15.24 M. WIDE MATHURA MAIN ROAD
N
GROUND PLAN
SCALE - 1:200