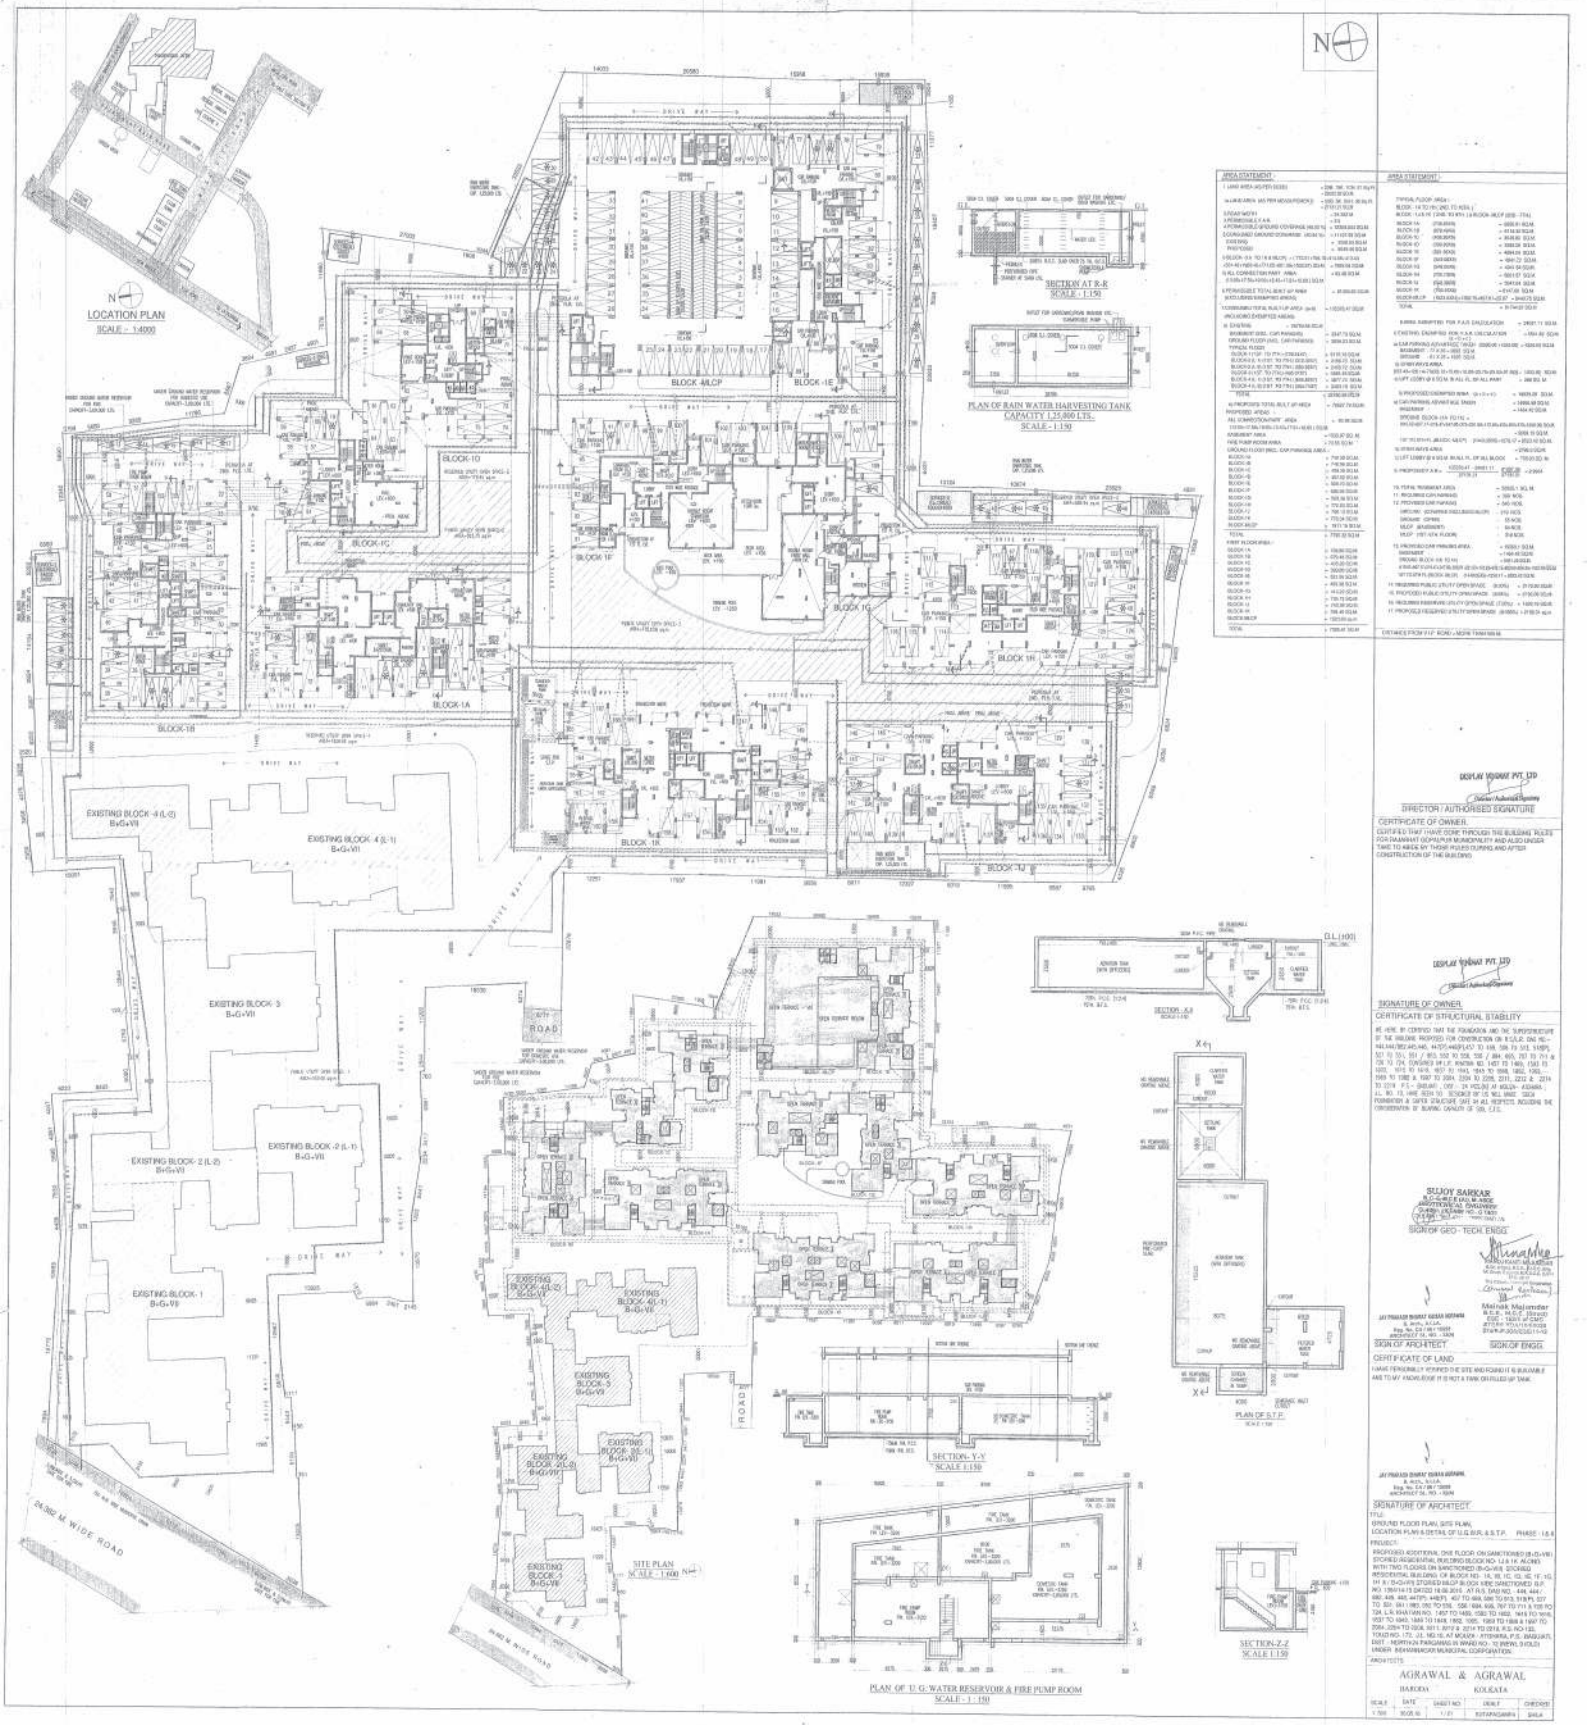

AREA STATEMENT :-

AREA STATEMENT :-


DIRECTOR / AUTHORISED SIGNATURE

CERTIFICATE OF OWNER



SIGNATURE OF OWNER

CERTIFICATE OF STRUCTURAL STABILITY



SUJOY SARKAR
B.E.-CIVIL(HONS.), M.I.E.
(CERTIFICATE NO. - C 1307)
(VALID UPTO 31.12.2017)

SIGN OF GEO - TECH. ENGG.

SIGN OF ARCHITECT

SIGN OF ENGG.

CERTIFICATE OF LAND

I HAVE PERSONALLY VERIFIED THE SITE AND FOUND IT IS BUILDABLE AND TO MY KNOWLEDGE IT IS NOT A TANK OR FILLED UP TANK.

SIGNATURE OF ARCHITECT

TITLE

GROUND FLOOR PLAN, SITE PLAN, LOCATION PLAN & DETAIL OF U.G.SUR. & S.T.P. PHASE - I & II

PROJECT

PROPOSED ADDITIONAL ONE FLOOR ON SANCTIONED (B+G+VIII) STOREY RESIDENTIAL BUILDING BLOCK NO. 1J & 1K ALONG WITH TWO FLOORS ON SANCTIONED (B+G+VIII) STOREY RESIDENTIAL BUILDING OF BLOCK NO. 1A, 1B, 1C, 1G, 1E, 1F, 1H & 1L (B+G+VIII STORIED MULTI BLOCK WISE SANCTIONED VIDE NO. 1356/14-15 DATED 18.06.2015 AT R.S. DAG NO. - 446, 444/2, 680, 648, 685, 447(P), 448(P), 457 TO 459, 598 TO 613, 615(P), 577 TO 579, 581/1/1/B/1, 550 TO 556, 558, 684, 686, 797 TO 711 & 705 TO 724, L.S. 

ARCHITECTS

AGRAWAL & AGRAWAL

BARODA KOLKATA

SCALE	DATE	SHEET NO.	DRAWN	CHECKED
1:500	05.05.16	1 / 21	RUTAPANGARKAR	SARLA