9)
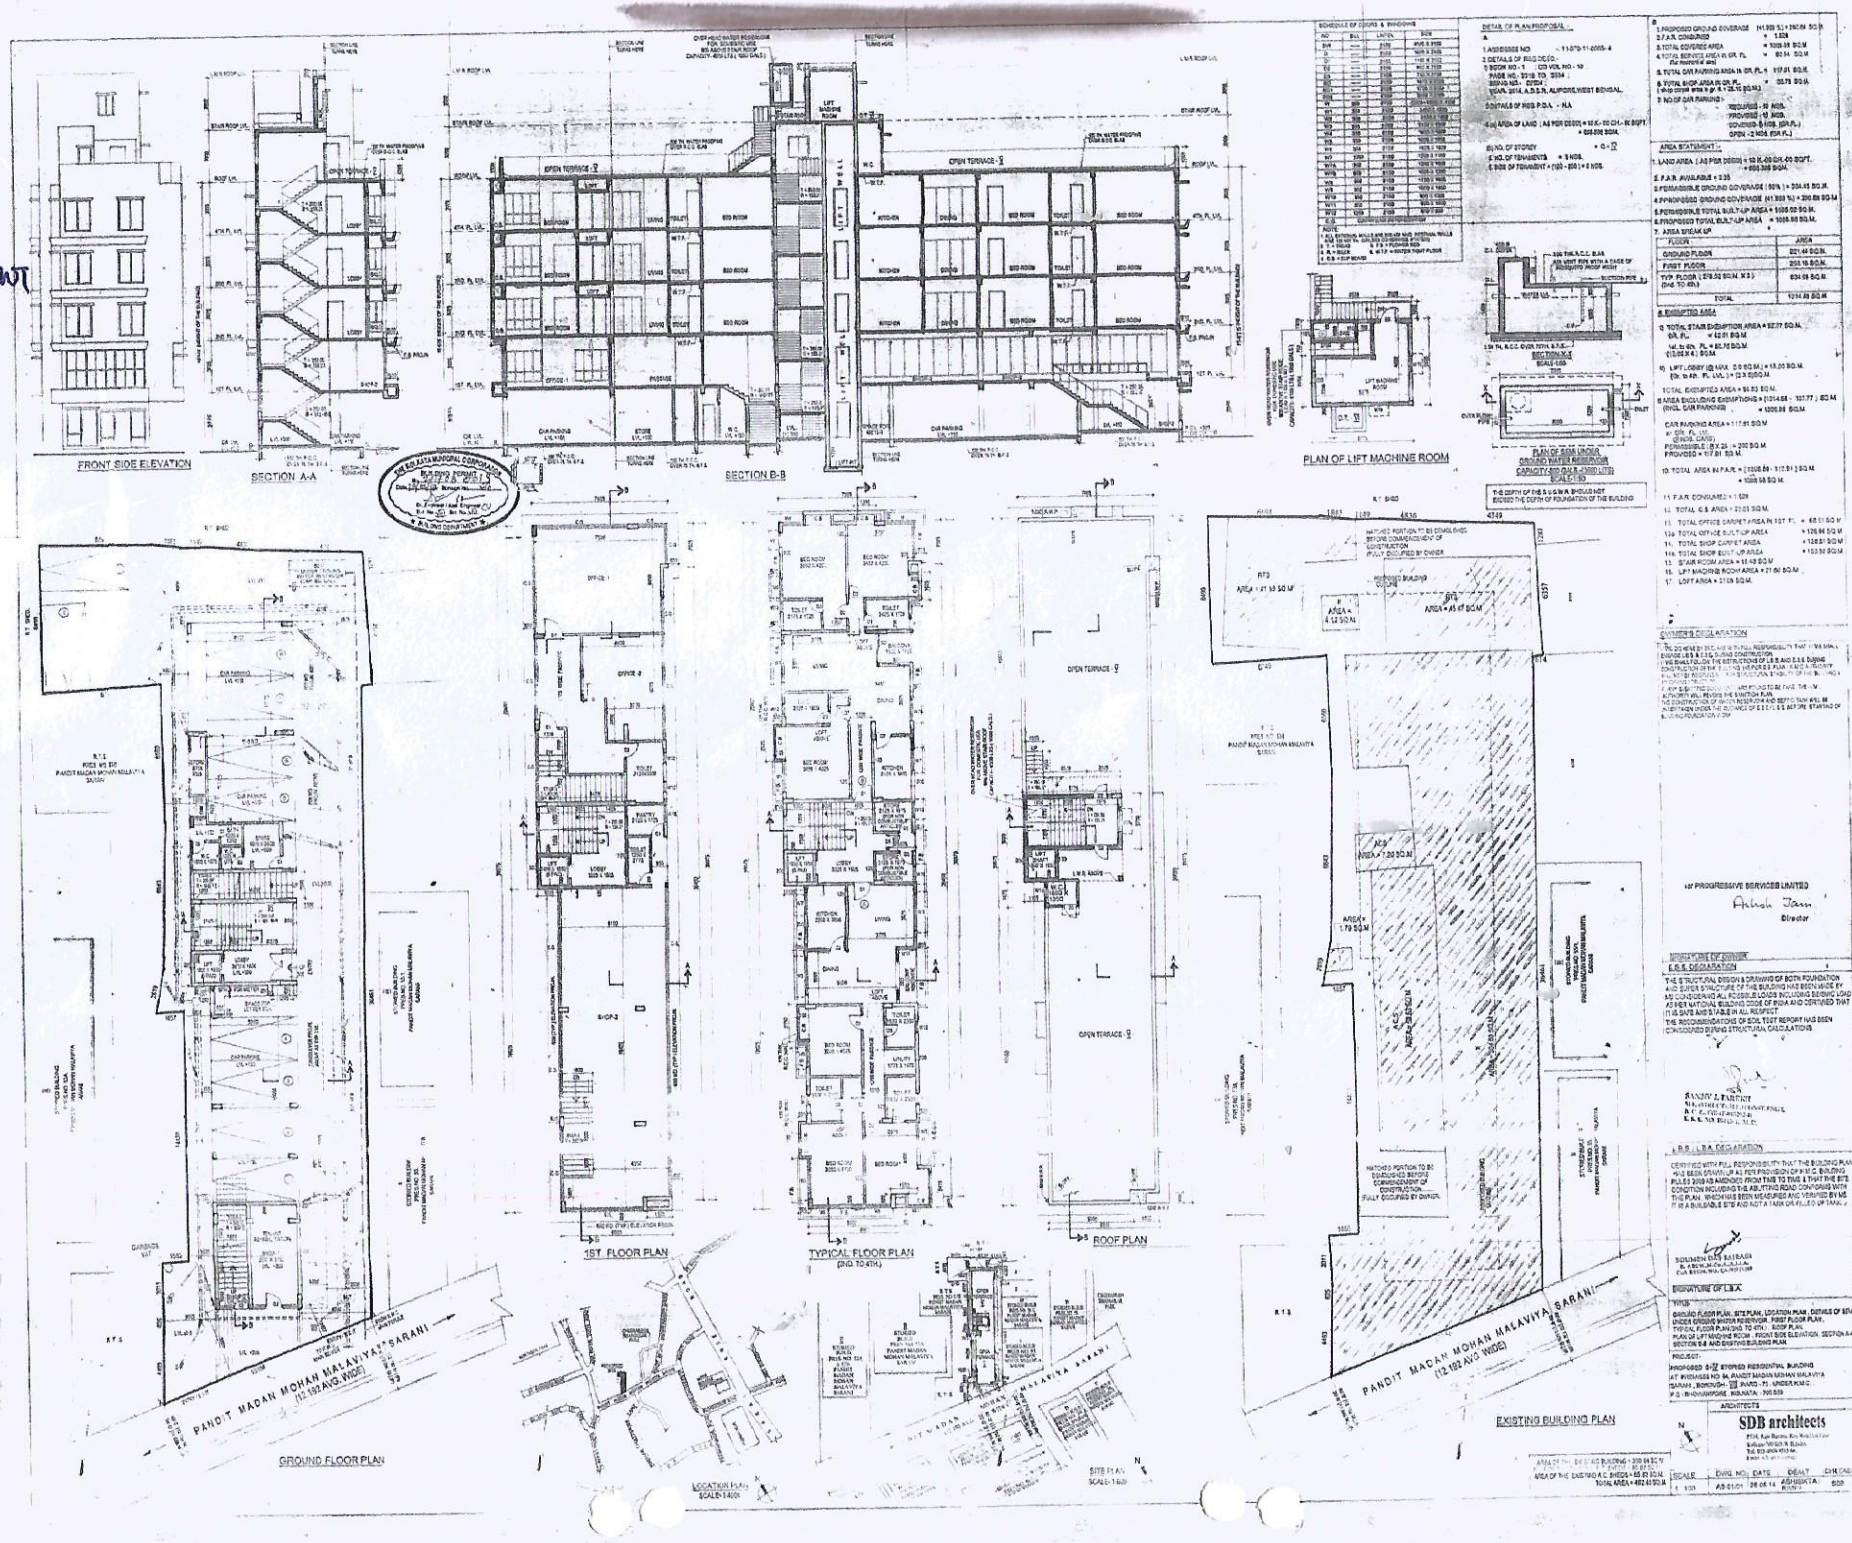
The PLAN OF DEVELOPMENT TO BE EXECUTED