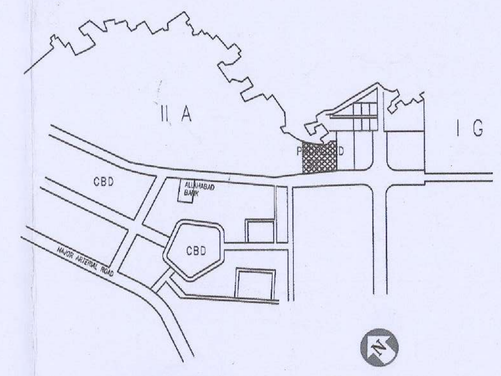

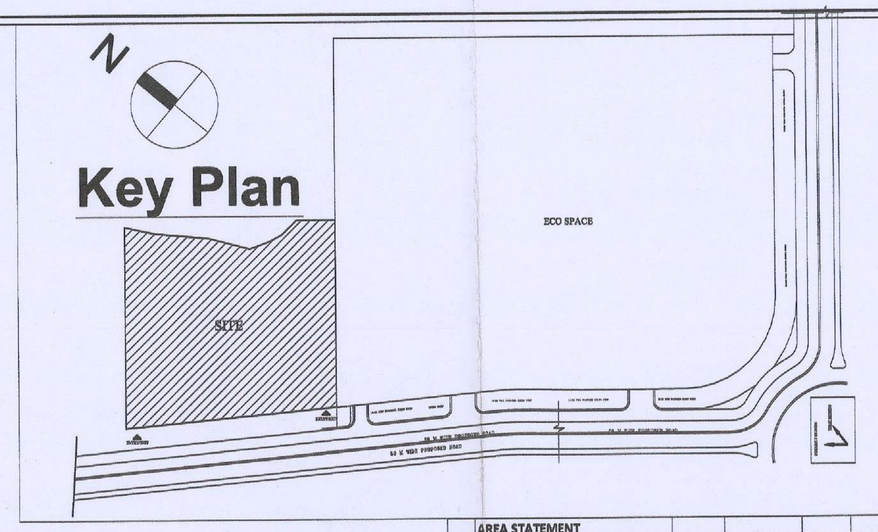

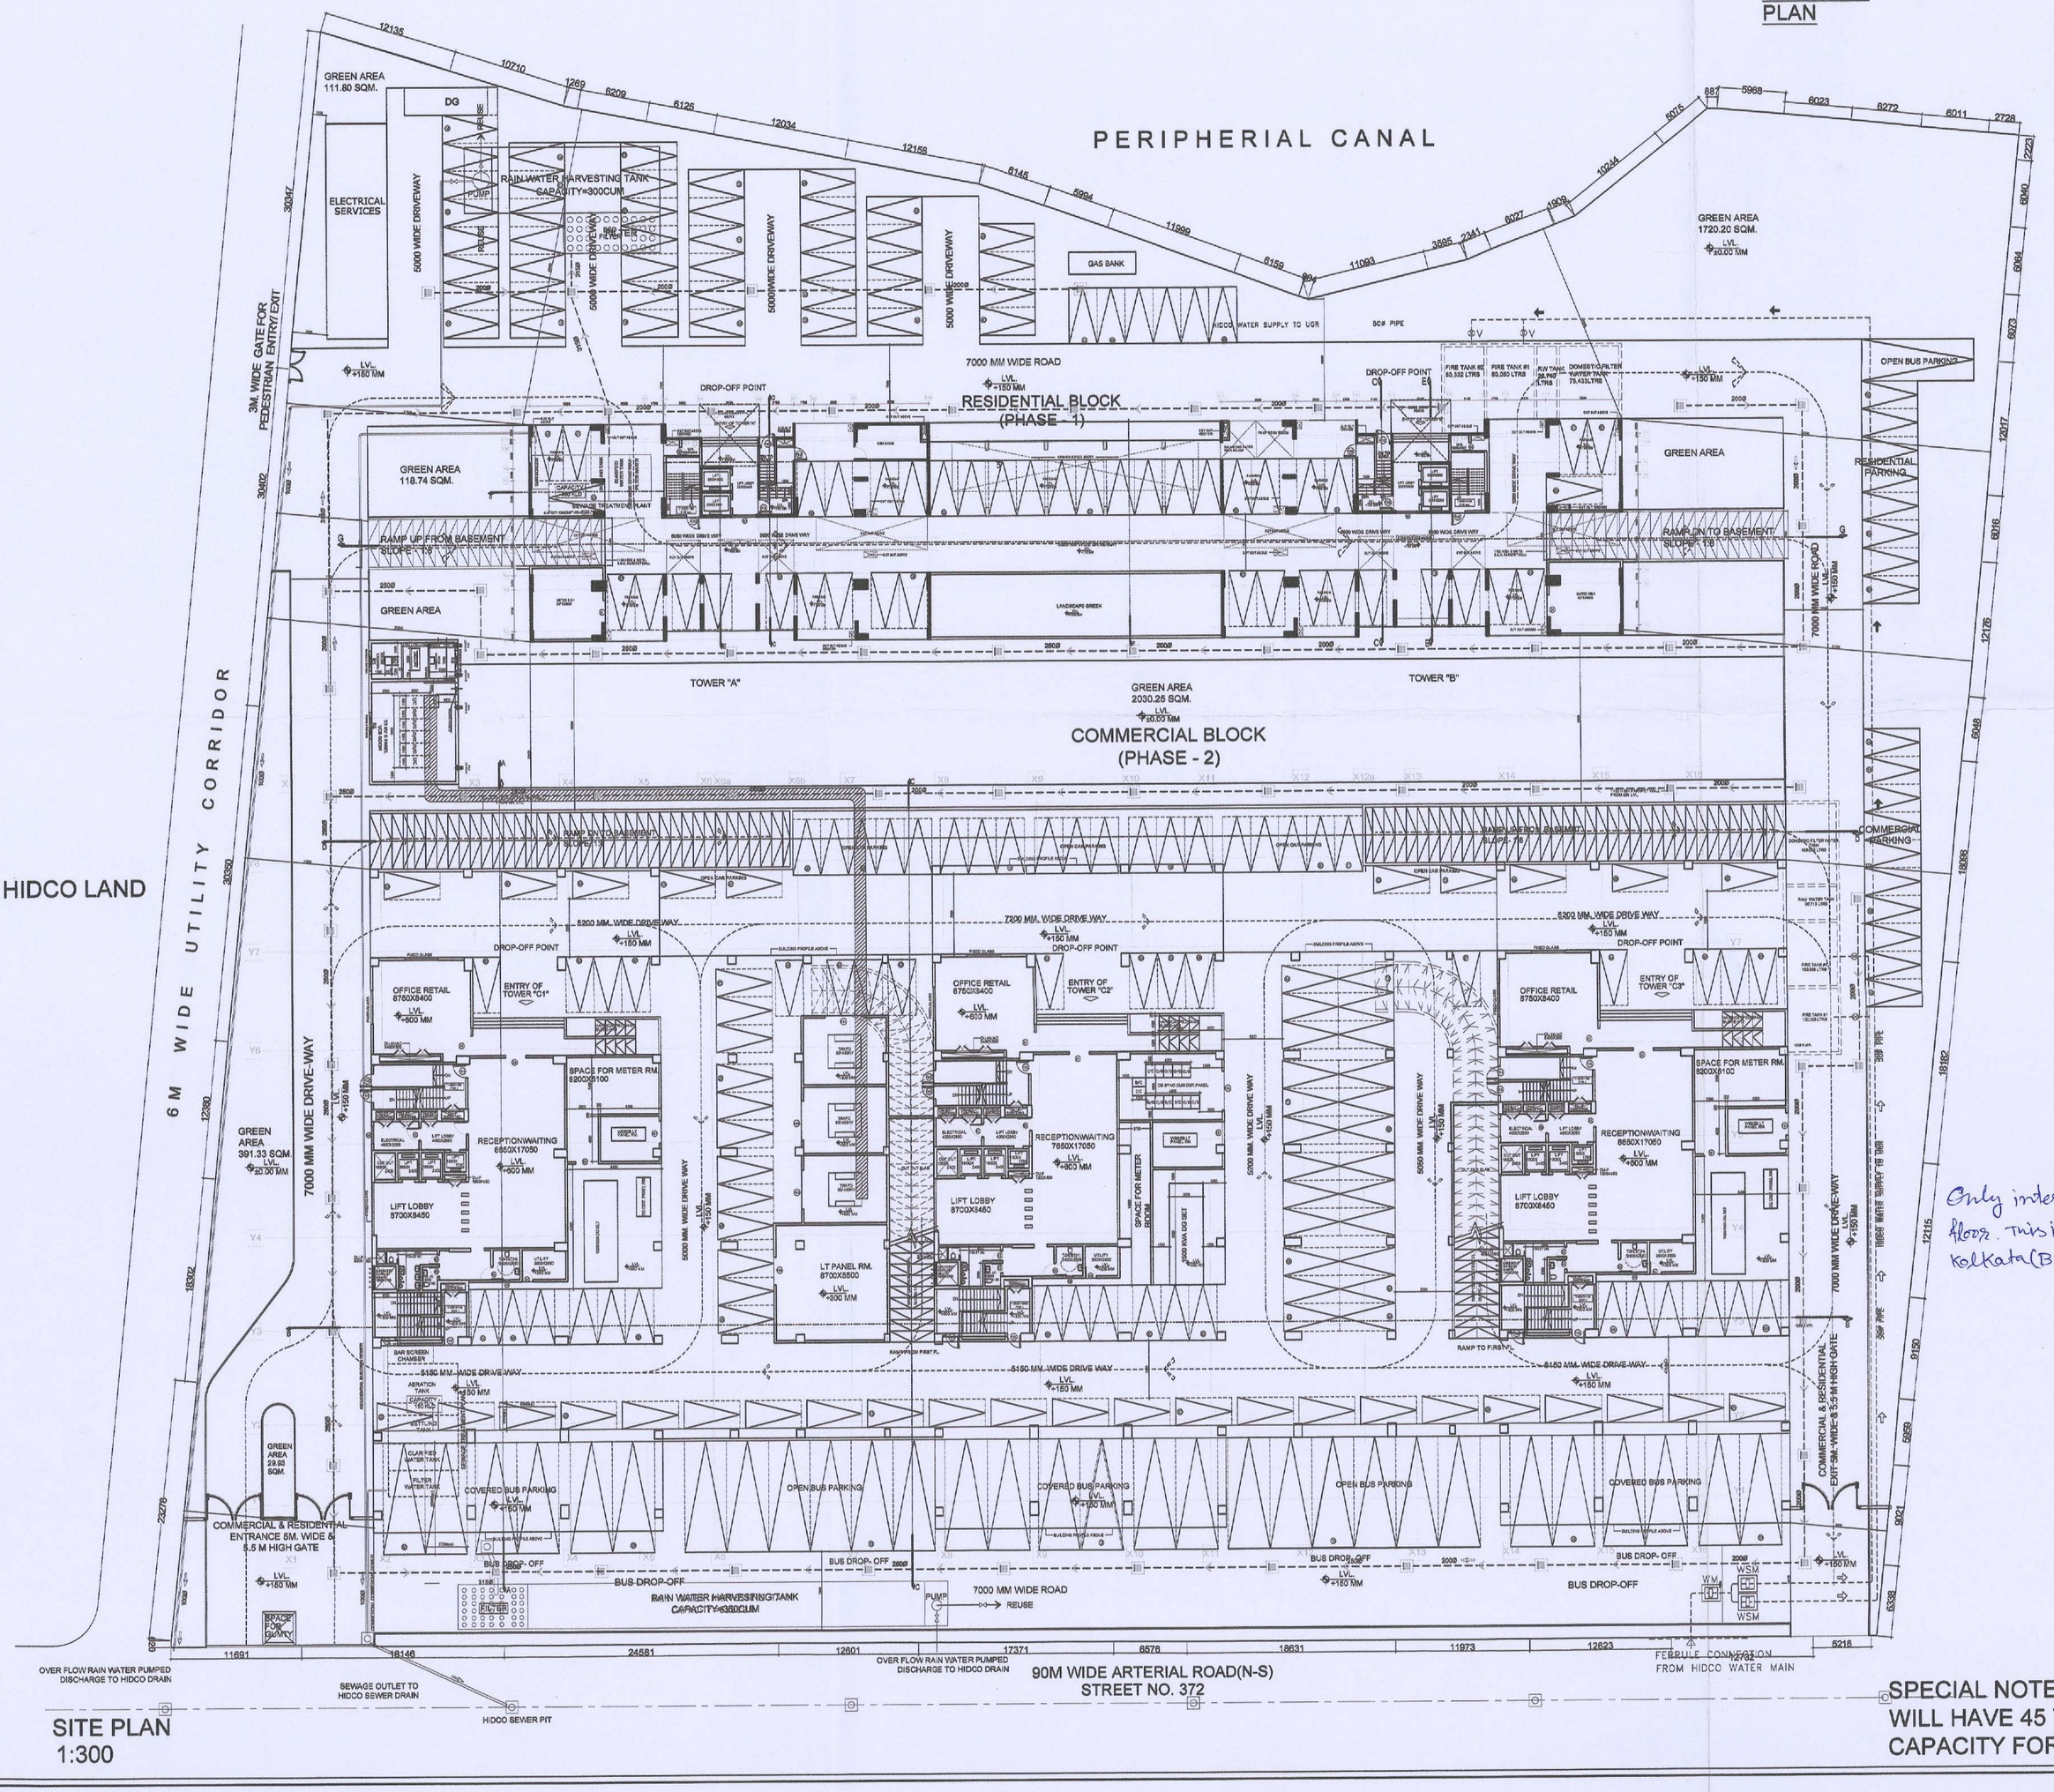
PERIPHERIAL CANAL
HIDCO LAND
6M WIDE UTILITY CORRIDOR
7000 MM WIDE DRIVE-WAY
7000 MM WIDE ROAD
90M WIDE ARTERIAL ROAD(N-S)
STREET NO. 372
RESIDENTIAL BLOCK (PHASE - 1)
COMMERCIAL BLOCK (PHASE - 2)
GREEN AREA 111.80 SQM.
GREEN AREA 118.74 SQM.
GREEN AREA 1720.20 SQM.
GREEN AREA 2000.26 SQM.
GREEN AREA 391.33 SQM.
GREEN AREA 29.93 SQM.
ELECTRICAL SERVICES
RAIN WATER HARVESTING TANK CAPACITY=300CUM
GAS BANK
HICO WATER SUPPLY TO UGR
5000 WIDE DRIVEWAY
DROP-OFF POINT
RAMP UP FROM BASEMENT
RAMP DN TO BASEMENT
TOWER "A"
TOWER "B"
OPEN BUS PARKING
RESIDENTIAL PARKING
COMMERCIAL PARKING
COVERED BUS PARKING
BUS DROP-OFF
6300 MM. WIDE DRIVE WAY
5180 MM. WIDE DRIVE WAY
6150 MM. WIDE DRIVE WAY
OFFICE RETAIL
ENTRY OF TOWER "C1"
ENTRY OF TOWER "C2"
SPACE FOR MISTER RM.
RECEPTION/WAITING
LIFT LOBBY
LT PANEL RM.
COMMERCIAL & RESIDENTIAL ENTRANCE 6M. WIDE & 6.5 M HIGH GATE
3M. WIDE GATE FOR PEDESTRIAN ENTRY/ EXIT
COMMERCIAL & RESIDENTIAL ENTRANCE 6M. WIDE & 6.5M HIGH GATE
RAIN WATER HARVESTING TANK CAPACITY=600CUM
OVER FLOW RAIN WATER PUMPED DISCHARGE TO HIDCO DRAIN
SEWAGE OUTLET TO HIDCO SEWER DRAIN
HIDCO SEWER PIT
OVER FLOW RAIN WATER PUMPED DISCHARGE TO HIDCO DRAIN
FEBRILE CONNECTION FROM HIDCO WATER MAIN
REUSE
PUMP
WSM
VFM
12135
10710
1289
9209
6126
12034
12186
8145
5994
11099
9159
11093
3886
2341
6027
1409
10264
887
5968
6023
8272
6011
2726
2222
6890
6994
6023
5217
6048
5629
5629
5216
12135
8182
3182
3182
11691
18146
24581
12801
17371
8676
18631
11973
12623
30492
30492
30492