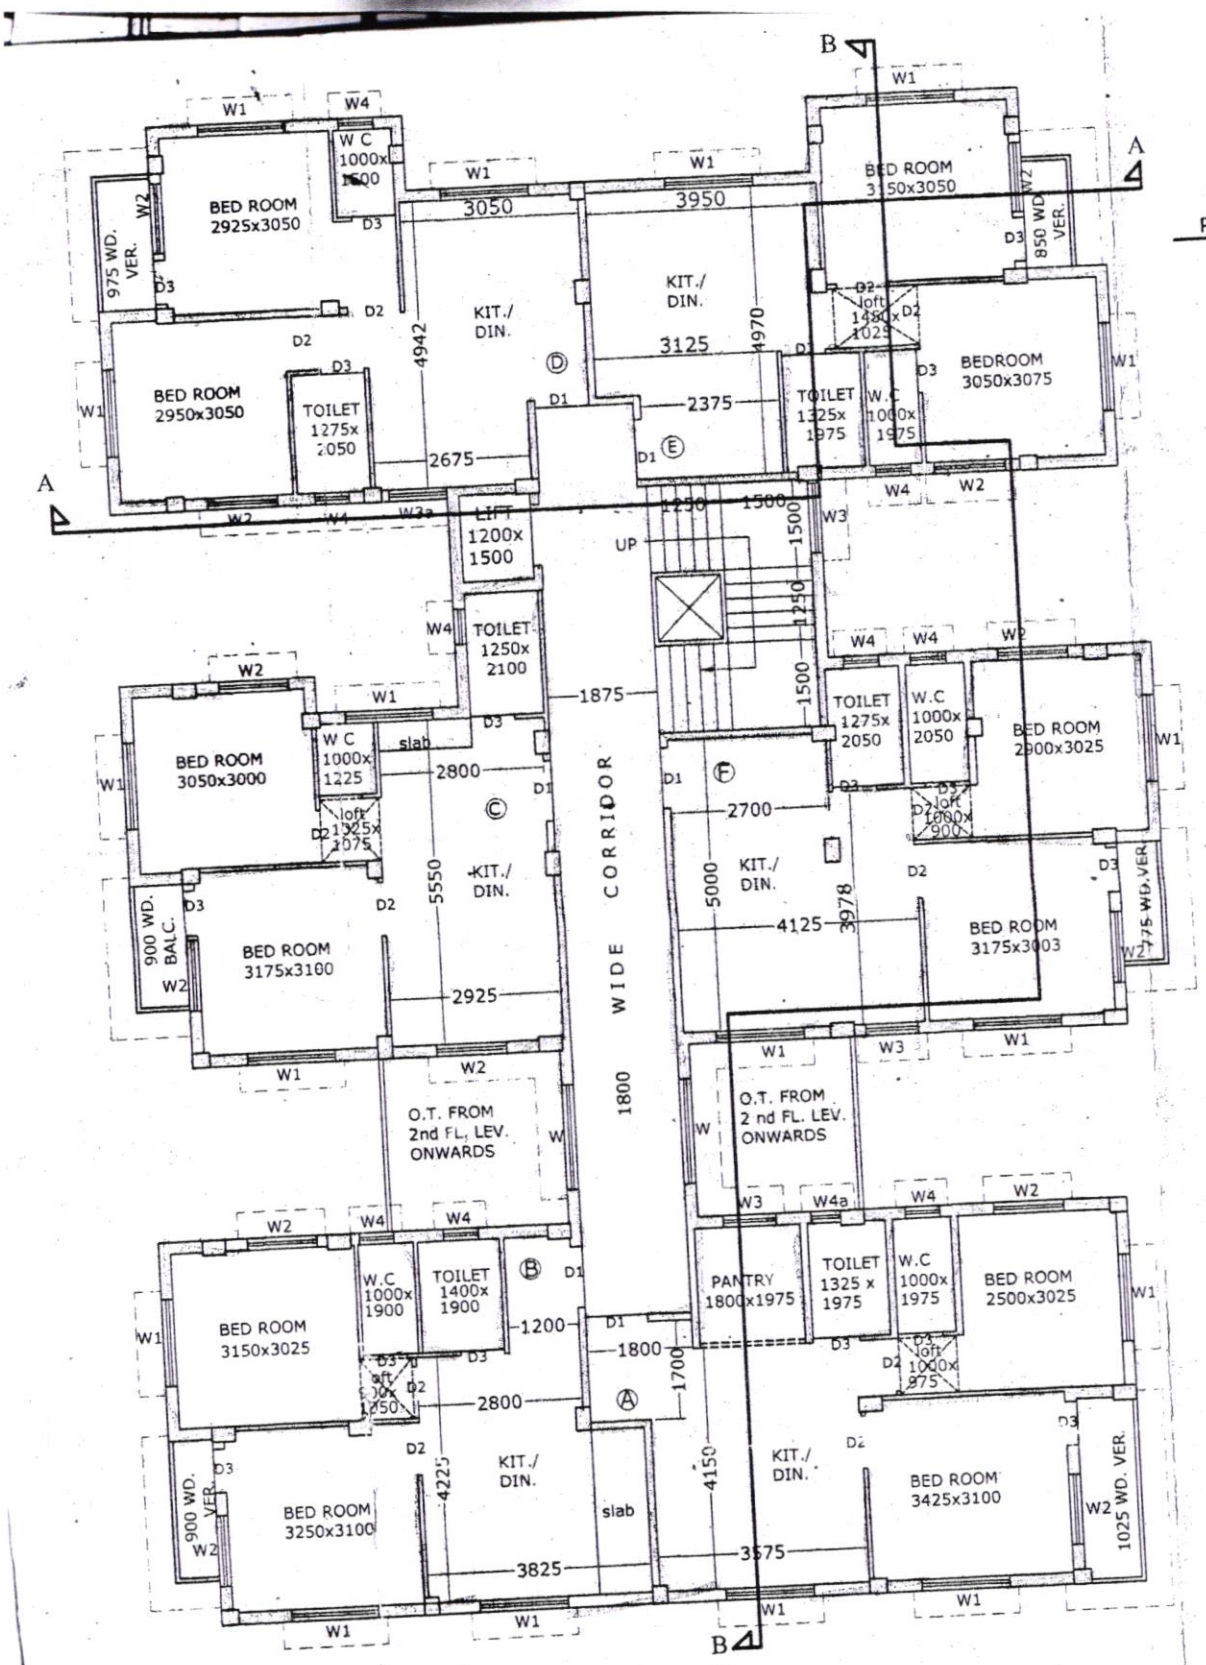

4th Floor Plan