SITE PLAN OF PLOT NO. A & B OF C.S. DAG.NO.207 (PART.) UNDER MOUZA - ROYNAGAR, J.L. NO. 47, KHATIAN NO. 285, P.S.- REGENT PARK, DIST-24 PGS(S), KOLKATA -700 070, UNDER KOLKATA MUNICIPAL CORPORATION, BOROUGH-XI WARD NO.-112. SCALE:- 0-1"=40'-0"

N

(OWNER'S PLOT IS SHOWN IN BY RED BOUNDARY LINE)

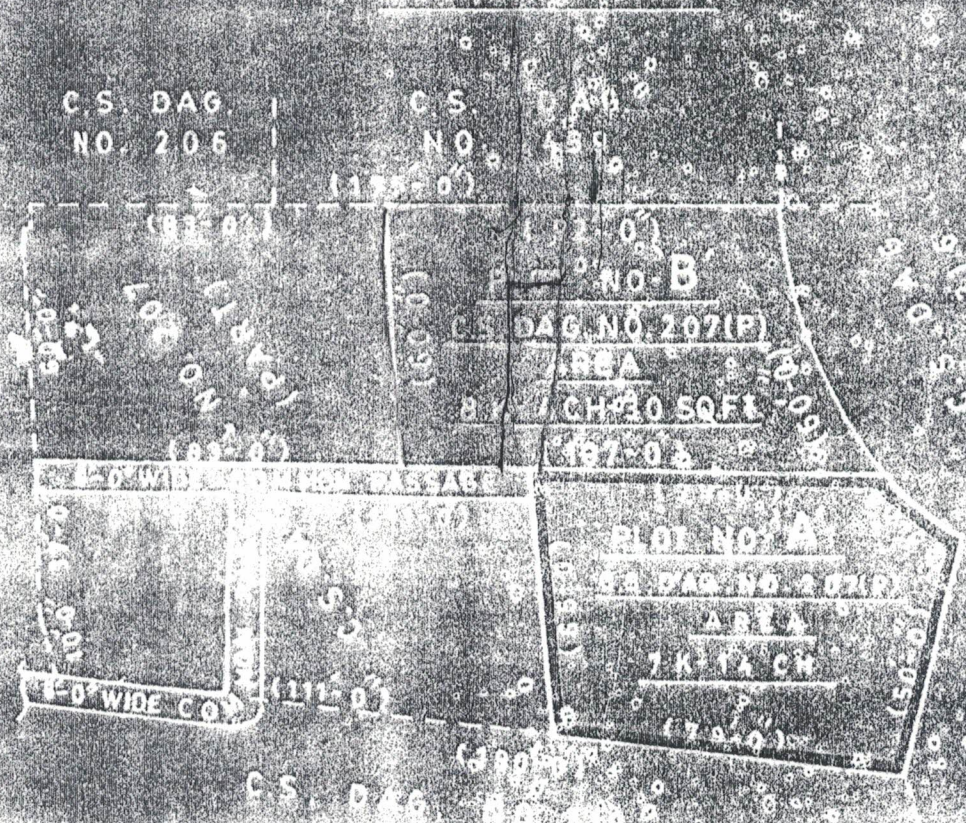

Sudhangshu Sekhar Roy
Sudhangshu Sekhar Roy
LBS No. 329 (I)
46 Postal Park, Bansdroni
Kolkata -700070

DRAWN BY
G.C. ROY
ROYNAGAR POSTAL PARK
KOL-700 070. DT. 20.2.67.